134939

# RESULTS of SURVEY

Maricopa County, Arizona

## Legend

- ▣ found 4" M.C.E.D. brass cap in hand hole
- ○ set ½" rebar with plastic cap: RLFannin, LS14177
- (R) record information

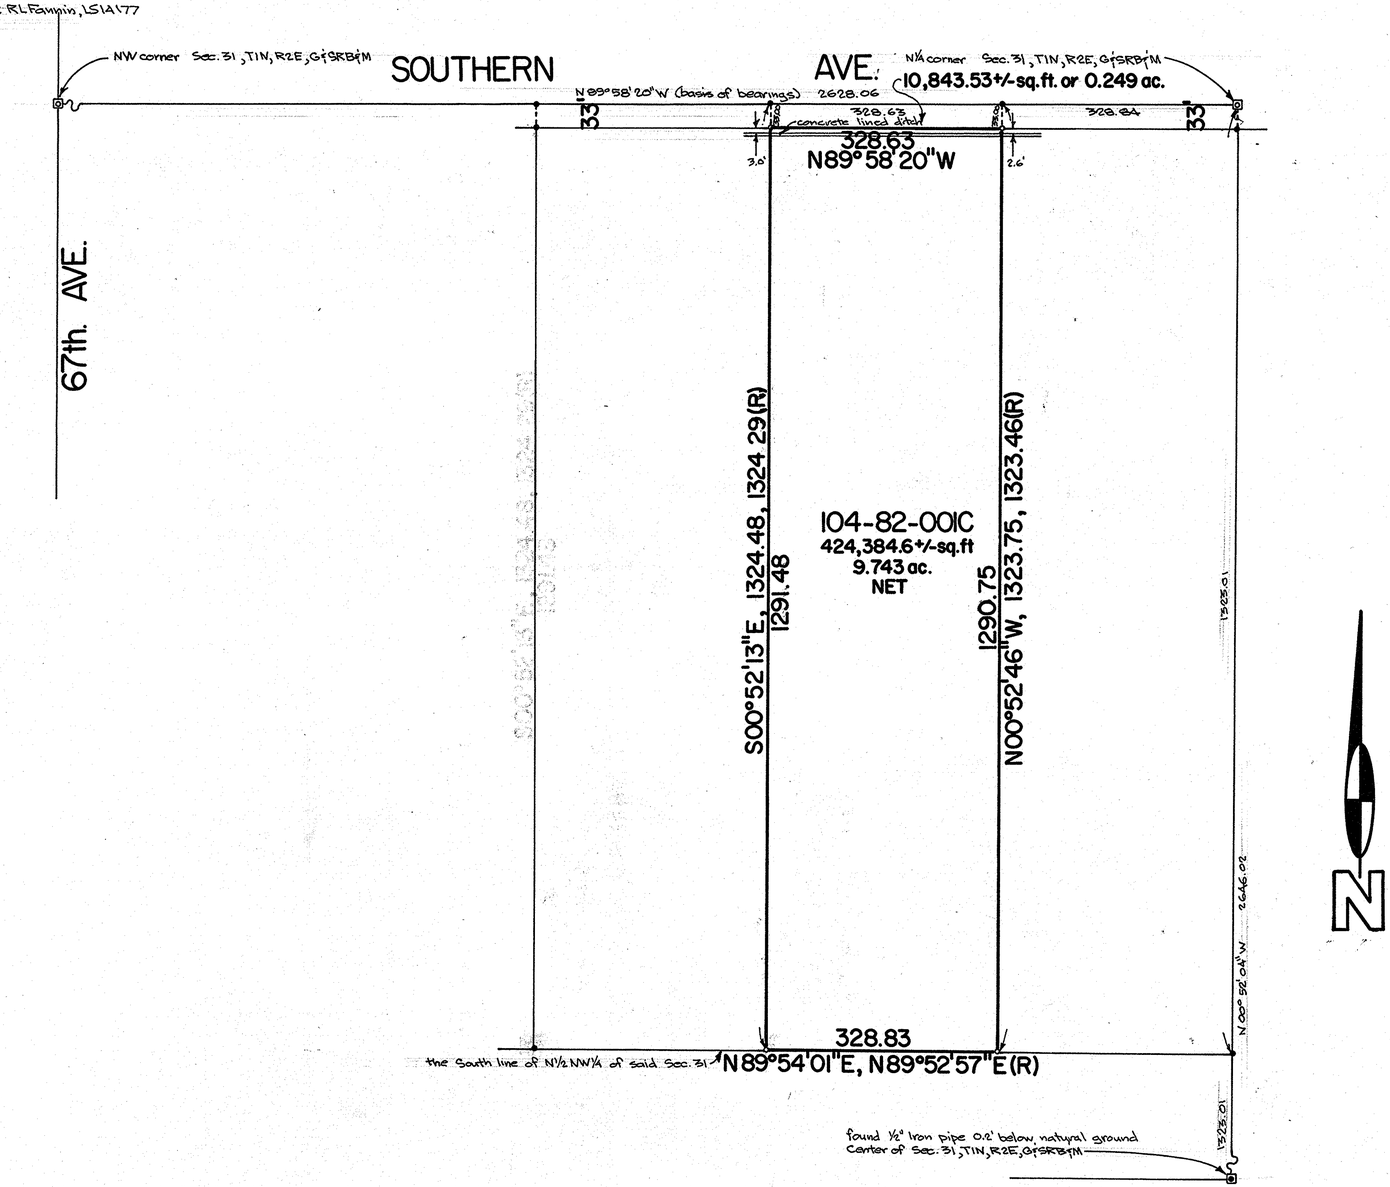


## Legal Description

THAT PORTION of the E½ of the NW¼ of Sec. 31, T1N, R2E, G&SRB&M, Maricopa County, Arizona; described as follows:

Comencing at the N¼ corner of said Sec. 31; thence along the Northerly line of the NW¼ of said Sec. 31, N 89°58' 20"W, 328.84' to the TRUE POINT OF BEGINNING for this description; thence continuing along said Northerly line, N 89°58' 20"W, 328.63'; thence leaving said Northerly line, S 00° 52' 13" E, 1,324.48 (1,324.29 record); thence N 89°54' 01" E (N 89°52' 57" E record), 328.83'; thence N00°52' 46" W, 1,323.75', (1,323.46 record) to the true point of beginning:

EXCEPT the Northerly 33.00' thereof.

Scale 1" = 100'

0' 100' 250' 500'

| NO. | DATE | REVISION | BY | CK. |
|---|---|---|---|---|

## Certificate

I hereby certify to Bill and Sherry Pattullo that the survey shown hereon was performed on the ground and under my direction during the month of March, 1991 and is true and correct all to the best of my knowledge and belief.

67821-1

Ronnie L. Fannin, L.S. 14177


5002 South Tenth Street
Phoenix, Arizona 85040
AFFILIATED SURVEYORS INTERNATIONAL 243-3141


REGISTERED LAND SURVEYOR CERTIFICATE NO. 14177 RONALD L. FANNIN Signed 3-20-91 ARIZONA U.S.A.

CLIENT:
Bill & Sherry Pattullo
6950 W. Southern Ave.
Phoenix, Arizona
(602) 237-3210

SCALE: 1" = 100'
DESIGNED:
DRAWN: RLF
CHECKED:
DATE: March 19, 1991
JOB NO.: BP910319
SHEET 1 OF 1