RESULTS of SURVEY

Maricopa County, Arizona

Legend

- ▣ found ADOT brass cap in hand hole
- o set ½" rebar with plastic cap
- (R) record information (GLO) now BLM
- (L) information contained in legal description DKT 88-110441 MCR

Legal Description

A PORTION of the N½ of the W½ of the E½ of Lot 4 of Sec. 30, T5N, R4E, G&SRB&M, Maricopa County, Arizona, described as follows:

COMMENCING at the SW corner of said Lot 4; thence along the South line of said Lot 4, East, 662.64' to the SW corner of the E½ of said Lot 4; thence along the West line of said Lot 4, N00°05'36"E, 1319.62' (N00°04'26"E, 1294.35' record) to the NW corner of the E½ of said Lot 4; being the TRUE POINT OF BEGINNING; thence along the North line of said E½, N89°55'02"E, 332.40' (N89°56'38"E, 332.13' record) to the NE corner of the W½ E½ of Lot 4; thence along the East line of said W½ E½, S00°08'25"W, 270.19' (S00°06'36"W, 244.85' record); thence along a line parallel with the South line of the N½ W½ E½ of said Lot 4, S89°57'31"W, 332.18' (S89°58'23"W, 331.98' record) to a point on the West line of the E½ of said Lot 4; thence along said west line, N00°05'36"E, 269.95' (N00°04'26"E, 244.68' record) to the TRUE POINT OF BEGINNING.

SUBJECT To any easements or right of ways of record.

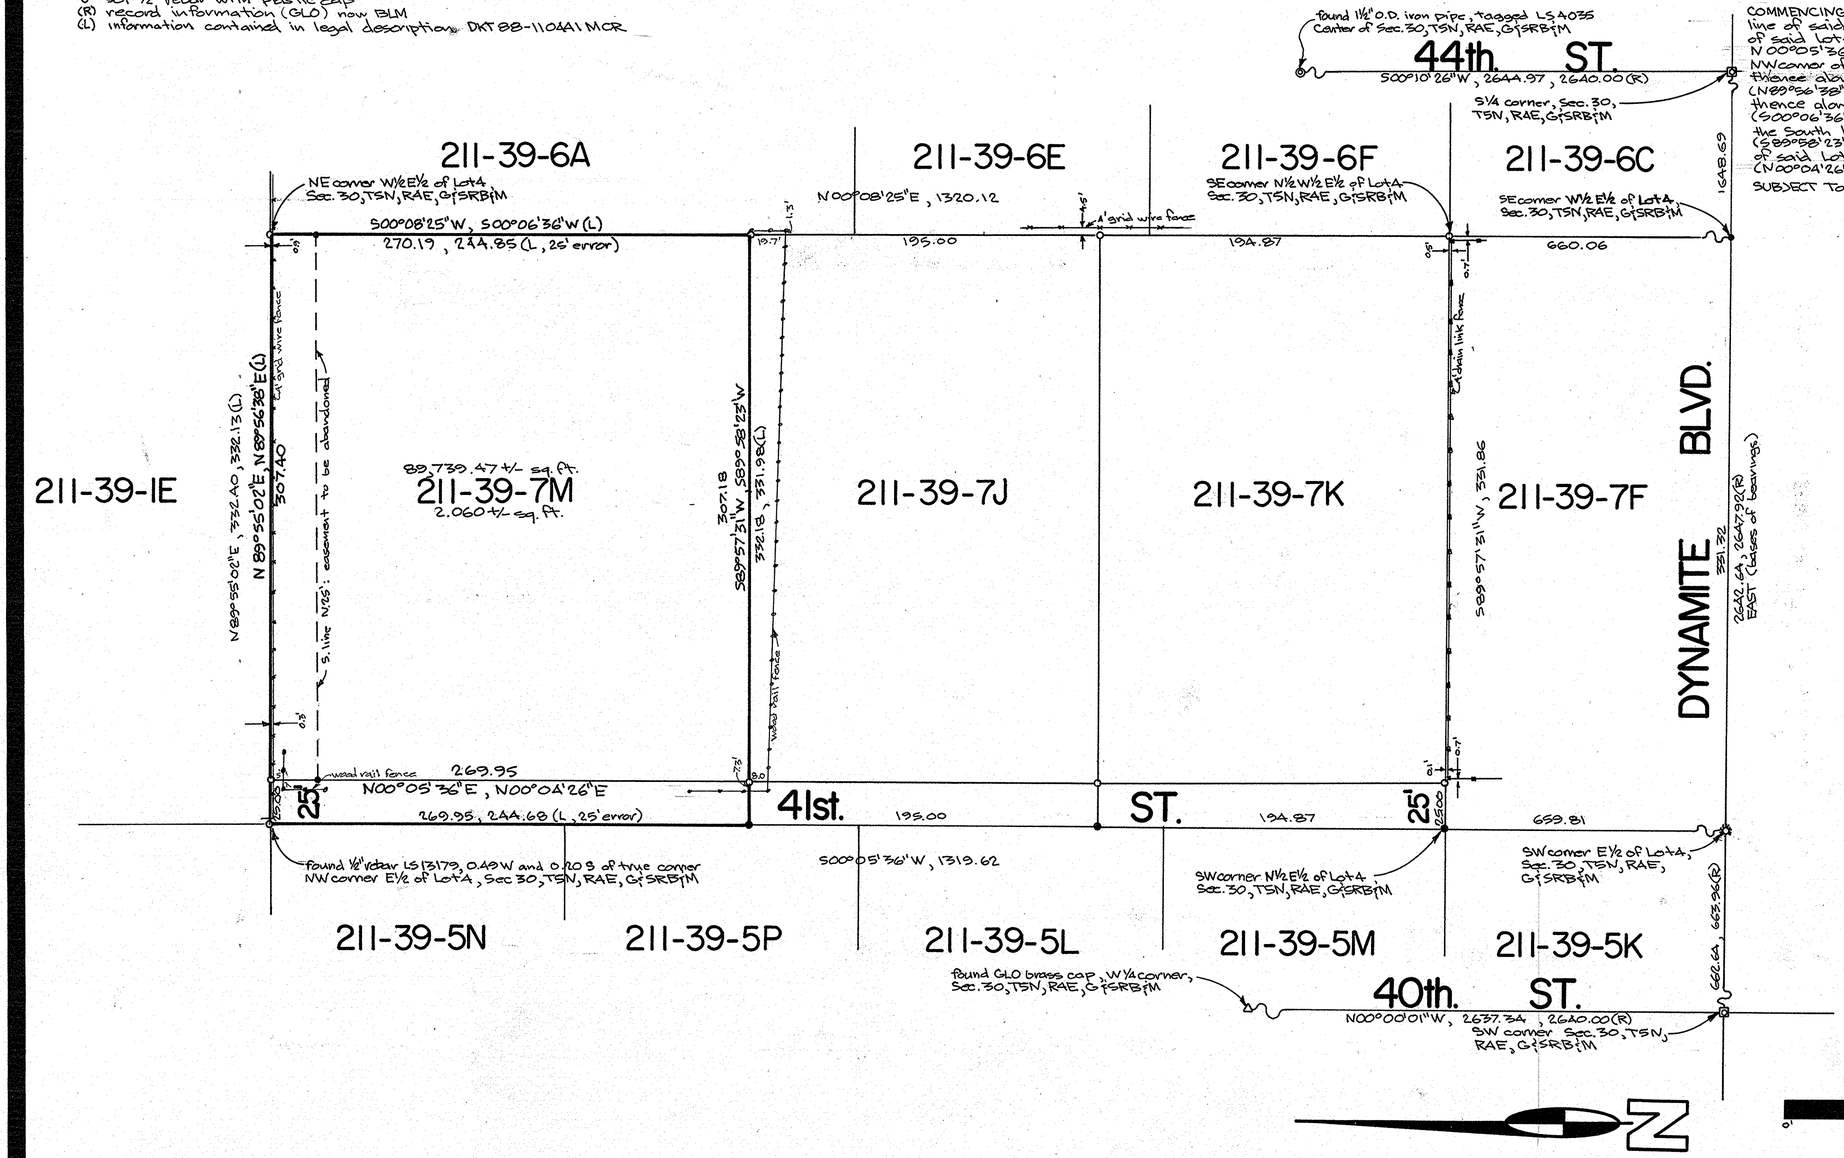

67823-1

Scale 1" = 40'

0' 40' 100' 200'

Certificate

I hereby certify to Ken Godee that the survey shown hereon was performed on the ground and under my direction during the month of Jan, 1991 and is true and correct all to the best of my knowledge and belief.

Ronnie L. Fannin, L.S. 14177

NO.	DATE	REVISION	BY	CK.

AFFILIATED SURVEYORS INTERNATIONAL
5002 South Tenth Street
Phoenix, Arizona 85040
243-3141

REGISTERED LAND SURVEYOR CERTIFICATE NO. RONNIE L. FANNIN Date Signed 3-27-91 ARIZONA, U.S.A.

CLIENT:
Mr. Ken Godee
28547 N. 41st. St.
Cave Creek, Arizona
85331

SCALE: 1" = 40'
DESIGNED:
DRAWN: RLF
CHECKED:
DATE: Jan 30, 1991
JOB NO.: 910130
SHEET 1 OF 1