134939

RESULTS of SURVEY

Maricopa County, Arizona

Legend

- ▣ Found COP. brass cap
- o set ½" rebar with plastic cap
- (R) record information

Legal Description

A Portion of the W½ E½ W½ SE¼ SW¼ and the W. 15' of the E½ E½ W½ SE¼ SW¼ Sec. 16, T2N, R3E, G&SRB&M, Maricopa Co., Arizona, described as follows: LOT 12 of CHADWICK PLACE as shown in Bk. 18 of Maps, pg. 47 in the office of the Recorder, Maricopa Co., Arizona; Subject to any easements of Record.

Vicinity Map

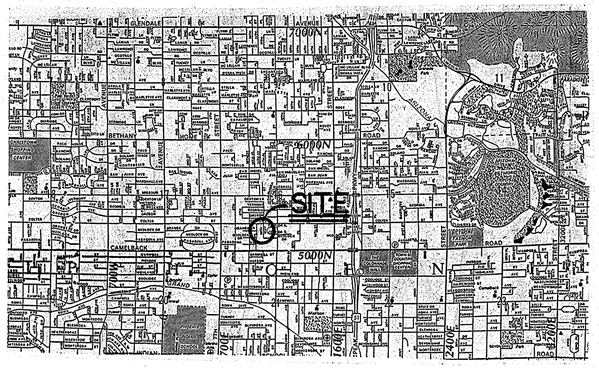

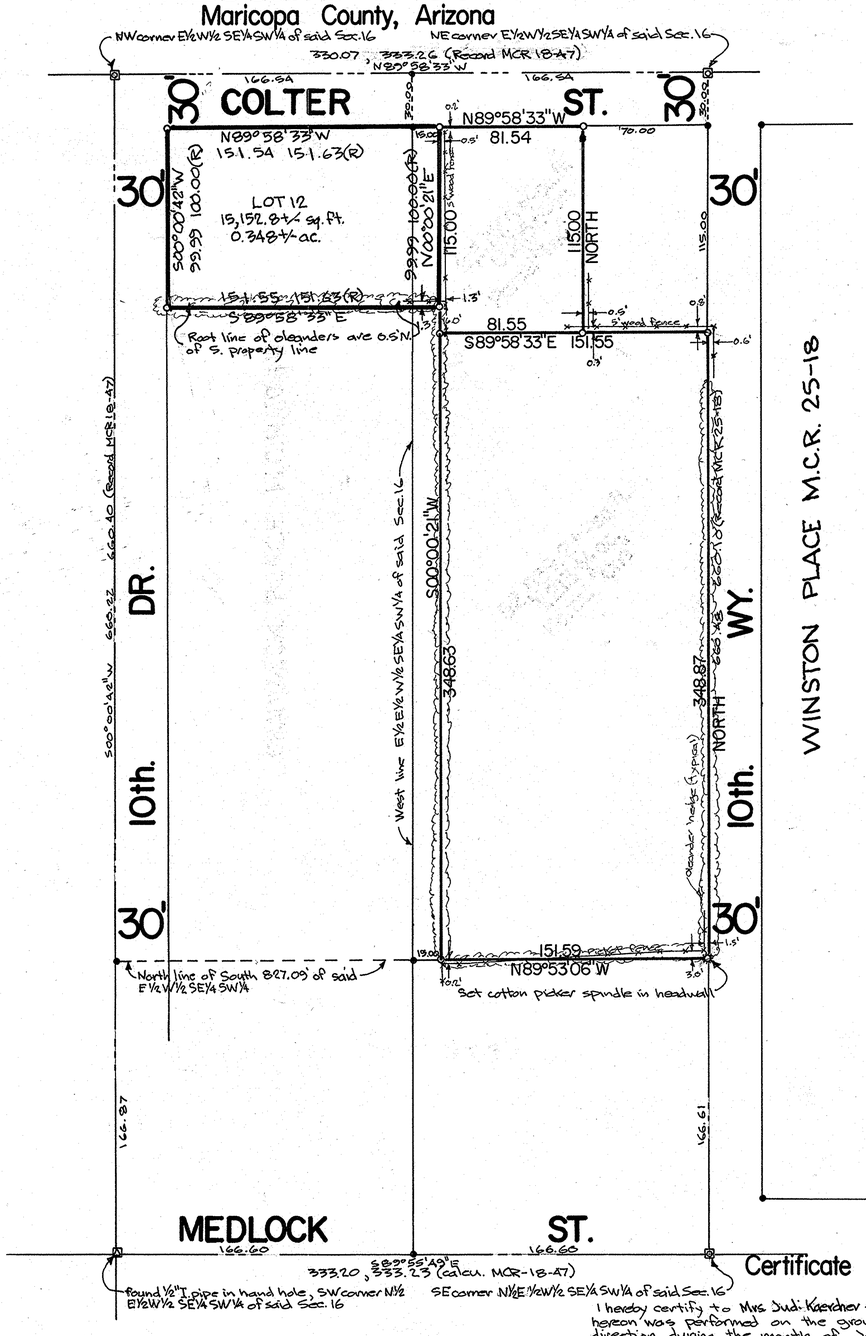

I hereby certify to Mrs Judi Kaercher that the survey shown hereon was performed on the ground and under my direction during the month of Jan., 1991 and is true and correct, all to the best of my knowledge and belief.

Ronnie L. Fannin, L.S. 14177

67824-1

Scale 1"=40'

0' 40' 100' 200'

NO.	DATE	REVISION	BY	CK.

AFFILIATED SURVEYORS INTERNATIONAL
5002 South Tenth Street
Phoenix, Arizona 85040
243-3141

REGISTERED LAND SURVEYOR CERTIFICATE RONNIE L. FANNIN Date Signed 1-15-91 ARIZONA, U.S.A.

CLIENT:
Mrs Judi Kaercher
5145 N. Tenth Place
Phoenix, Arizona

SCALE: 1"=40'
DESIGNED:
DRAWN: RLF
CHECKED:
DATE: Jan 14, 1991
JOB NO.: M891011148
SHEET 1 OF 1