RESULTS of SURVEY
Maricopa County, Arizona

Legend
o set ½" rebar with plastic cap
(R) record information

Legal Description

PARCEL 1: THE SOUTH 1/2 OF LOT 6, KA-LO PARK, ACCORDING TO THE PLAT OF RECORD IN THE OFFICE OF THE MARICOPA COUNTY RECORDER IN BOOK 135 OF MAPS, PAGE 9.

PARCEL 2: THAT PORTION OF THE NORTH HALF OF PALO VERDE STREET LYING EASTERLY OF THE WEST LINE OF LOT 6, KA-LO PARK, EXTENDED SOUTHERLY AND WESTERLY OF THE EAST LINE OF SAID LOT 6, KA-LO PARK, EXTENDED SOUTHERLY, ACCORDING TO BOOK 135 OF MAPS, PAGE 9, RECORDS OF MARICOPA COUNTY, ARIZONA, AS VACATED IN INSTRUMENT RECORDED AT RECORDERS NO. 83-371250.

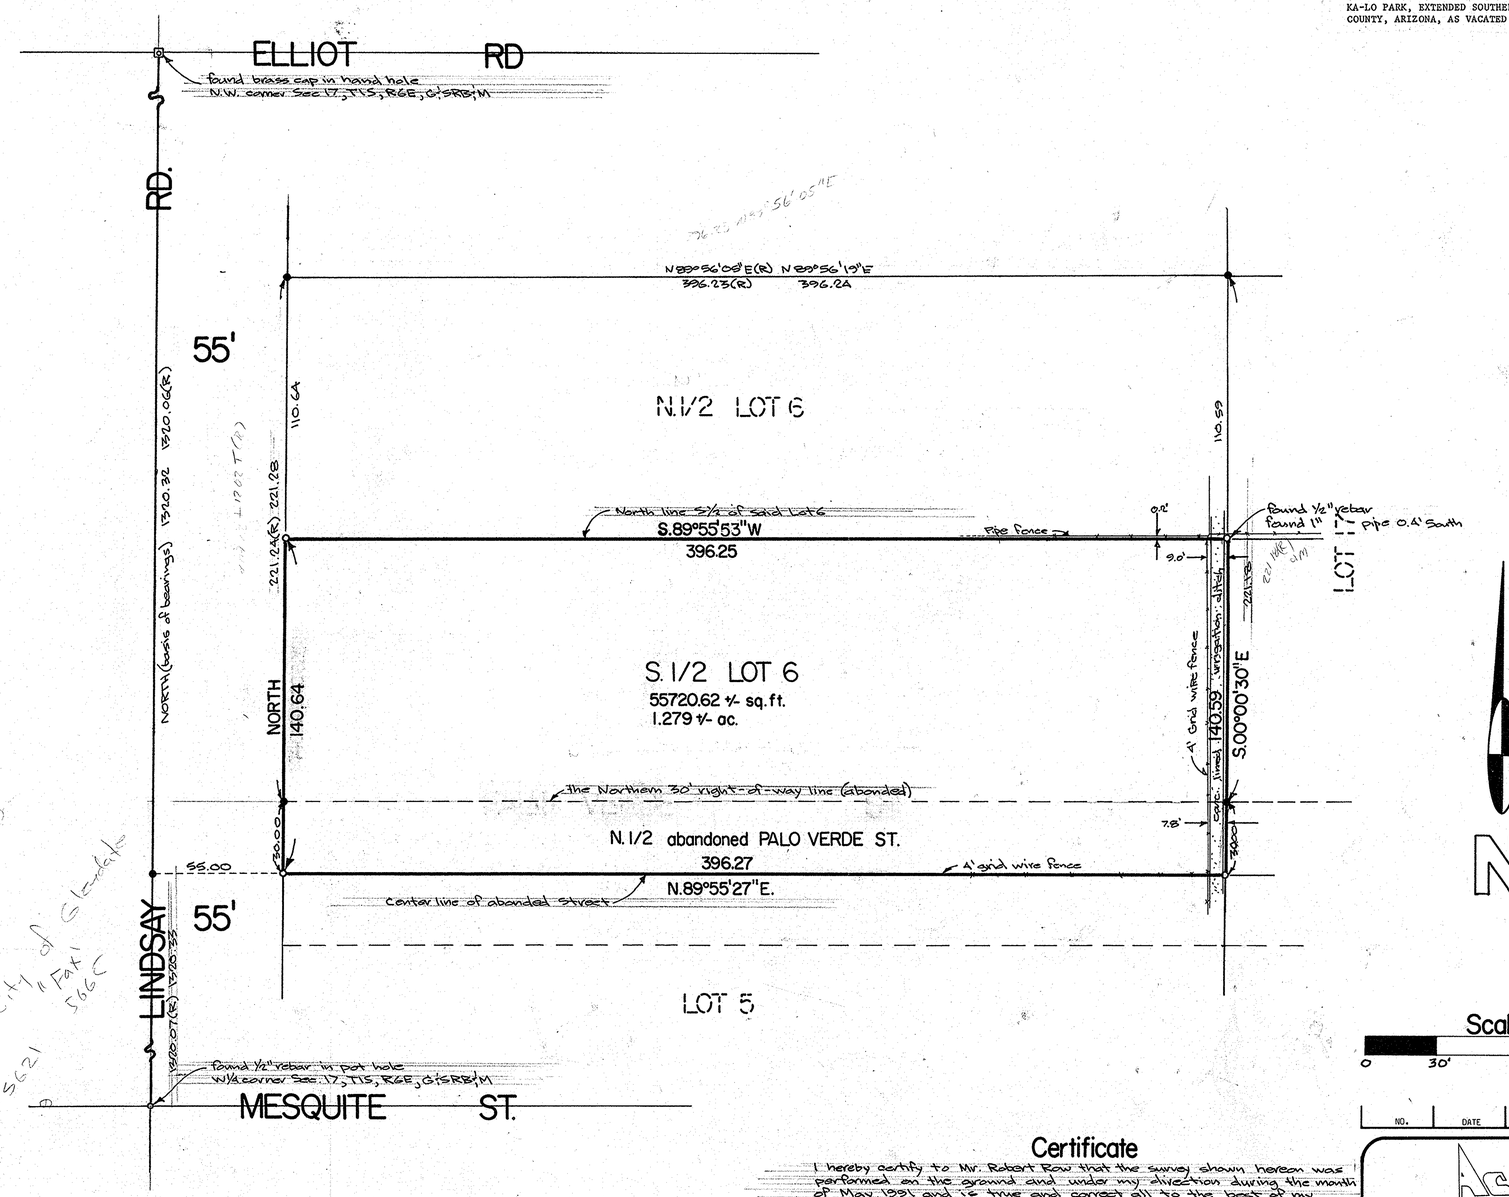

67826-1

Scale 1"=30"
0 30' 75' 150'

Sec 2 T2N R1W
W½ Sec 12 T2N R1W
Pub works City of Glendale
Mike Hoyt "Fax"
931-5621 5665

Certificate
I hereby certify to Mr. Robert Row that the survey shown hereon was performed on the ground and under my direction during the month of May, 1991 and is true and correct all to the best of my knowledge and belief.

Ronnie L. Fannin, L.S. 14177

NO.	DATE	REVISION	BY	CK.

5002 South Tenth Street
Phoenix, Arizona 85040
AFFILIATED SURVEYORS INTERNATIONAL 243-3141

REGISTERED LAND SURVEYOR CERTIFICATE NO. 14177 RONNIE L. FANNIN Date Signed 6-4-91 ARIZONA U.S.A.

CLIENT:
Mr. Robert Row
139 S. Lindsey
Gilbert, Arizona
(602) 892-2744

SCALE: 1"=30'
DESIGNED:
DRAWN:
CHECKED:
DATE: June 4, 1991
JOB NO.: RR910523
SHEET 1 OF 1