RESULTS of SURVEY

Maricopa County, Arizona

Legend

o set ½" rebar with plastic cap
(R) record information

Legal Description

A Portion of E½ SW¼, Sec. 24, T2N, R4E, G&SRB&M, Maricopa County, Arizona, described as follows: LOT 1342 of SCOTTSDALE ESTATES NINE as per BK 80 of Maps, Pg. 22 in the office of the county recorder, Maricopa County Arizona.

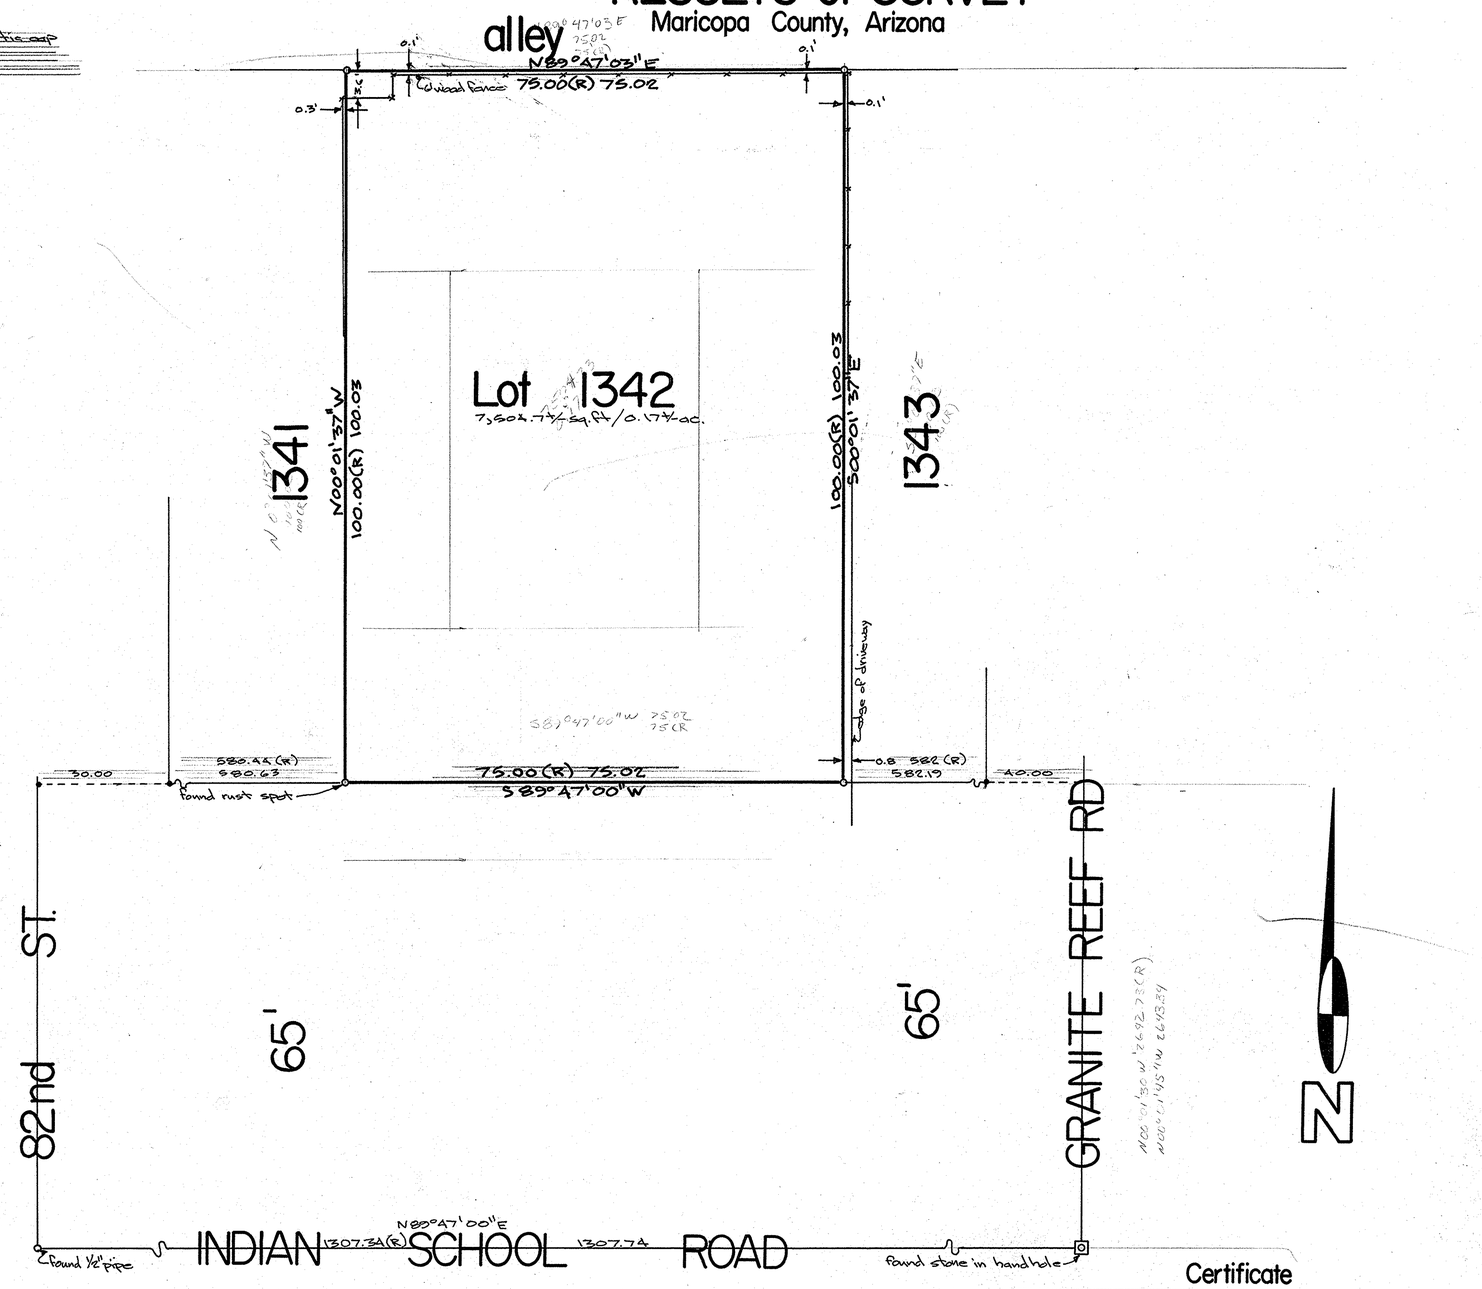

67827-1

Scale 1"=10'

0' 10' 25' 50'

Certificate

I hereby certify to Mr. Ed Glady that the survey shown hereon was performed on the ground and under my direction during the month of August, 1991 and is true and correct all to the best of my knowledge and belief.

Ronnie L. Fannin, L.S. 14177

NO.	DATE	REVISION	BY	CK.

AFFILIATED SURVEYORS INTERNATIONAL
5002 South Tenth Street
Phoenix, Arizona 85040
243-3141

REGISTERED LAND SURVEYOR CERTIFICATE NO. 14177 RONNIE L. FANNIN ARIZONA U.S.A.

CLIENT:
Mr. & Mrs. Ed Glady
8250 E. Indian School Rd.
Scottsdale, Arizona

SCALE: 1"=10'
DESIGNED:
DRAWN:
CHECKED:
DATE: Aug 28, 1991
JOB NO.: EG910819
SHEET 1 OF 1