RESULTS of SURVEY

Maricopa County, Arizona

Legend

- ⊡ found brass cap, flush with pavement
- o set ½" rebar
- (R) record information

Legal Description

A Portion of the N½SE¼, Sec. 10, T1N, R2E, G&SRB&M, Maricopa County, Arizona, described as follows;
LOT 25 of ALCO ACRES as shown in BK. 28 of Maps, Pg. 34 in the office of the Recorder, Maricopa County, Arizona, and:
EXCEPT the East 50.00' of the South One-half of said Lot 25.

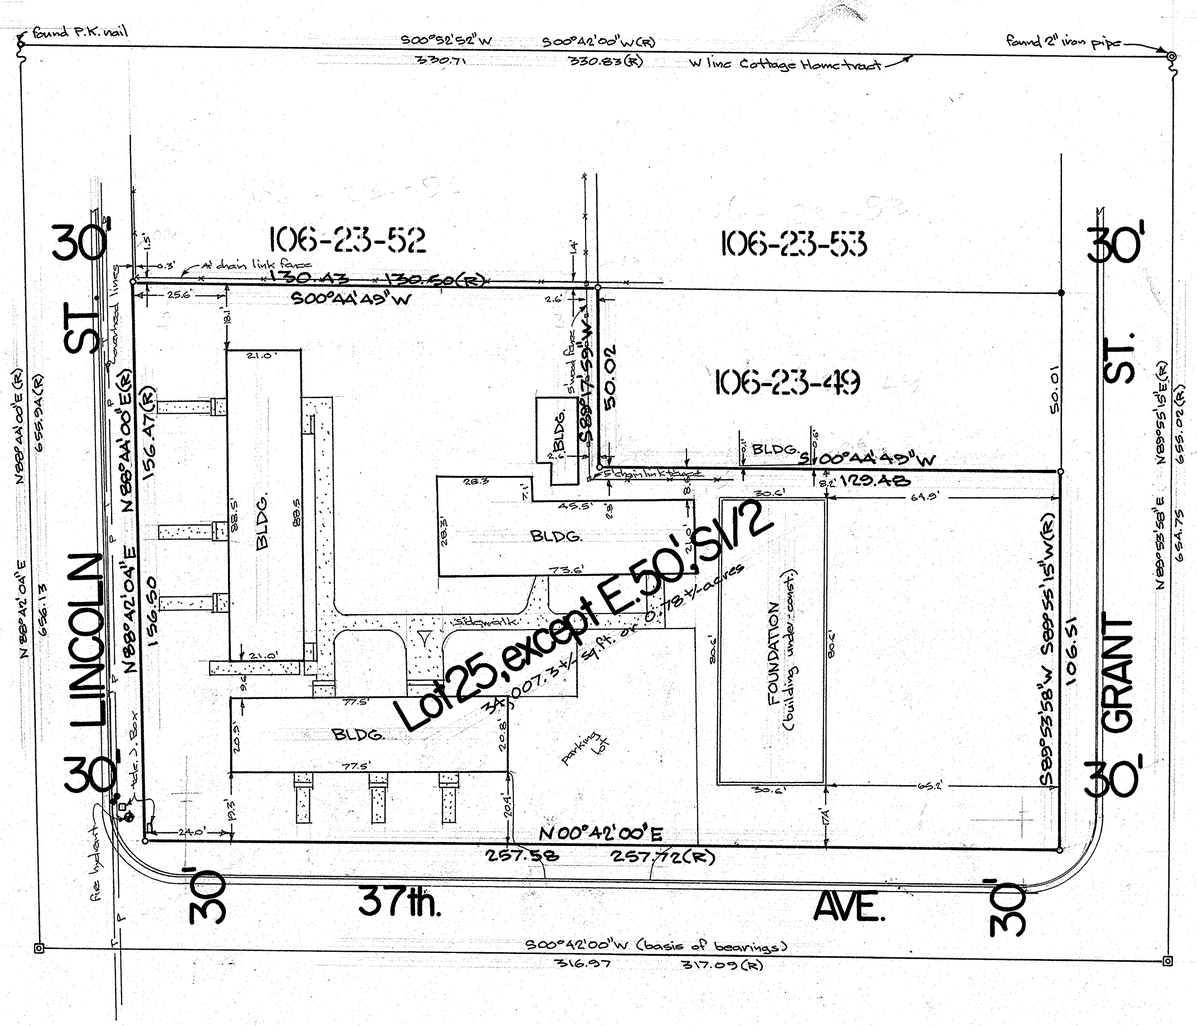

Vicinity Map

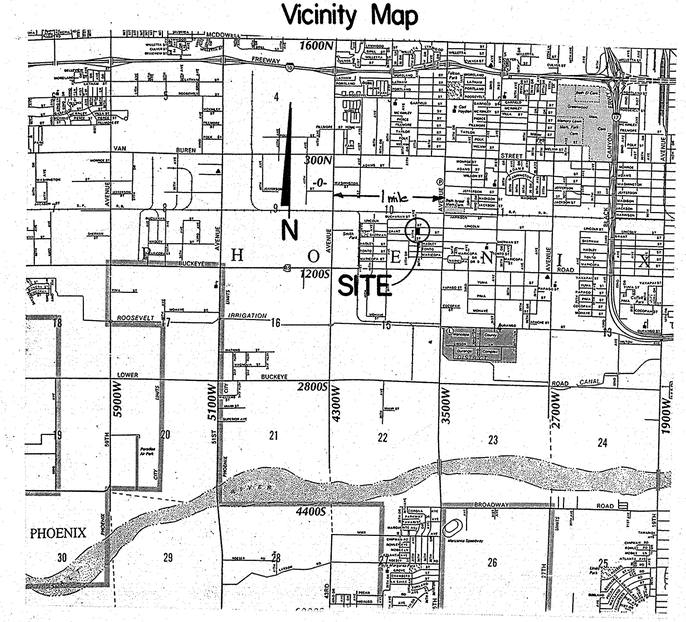

Scale 1"=20'

0' 20' 50' 100'

NO.	DATE	REVISION	BY	CK.

Certificate

I hereby certify to Chicanos Por La Causa
that this survey was made on the ground and under my direction during the month of February, 1992 A.D. and that this plat correctly shows the property lines

67830-1

Ronnie L. Fannin, L.S. 14177

AFFILIATED SURVEYORS INTERNATIONAL
5002 South Tenth Street
Phoenix, Arizona 85040
243-3141

REGISTERED LAND SURVEYOR CERTIFICATE NO. 14177 RONNIE L. FANNIN Date Signed 2-20-92 ARIZONA, U.S.A.

CLIENT:
Chicanos Por La Causa
1112 E. Buckeye Road
Phoenix, Arizona 85034
(602) 257-0700

SCALE: 1"=20'
DESIGNED:
DRAWN: RLF
CHECKED:
DATE: Feb. 20, 1992
JOB NO.: 920219
SHEET 1 OF 1