RESULTS of SURVEY

Maricopa County, Arizona

Legend

- □ found 5/8" rebar
- ● nothing found or set
- ○ set 1/2" rebar with plastic cap

Legal Description

The S.E.¼ of the N.W.¼ of the S.E.¼ of the S.W.¼ of Sec. 22, T.5 N., R.4 E. of the G.&S.R.B.&M., Maricopa County, Arizona; and:

EXCEPT the East 181.50' therefrom; and:

EXCEPT the South 33.00' for Roadway Purposes.

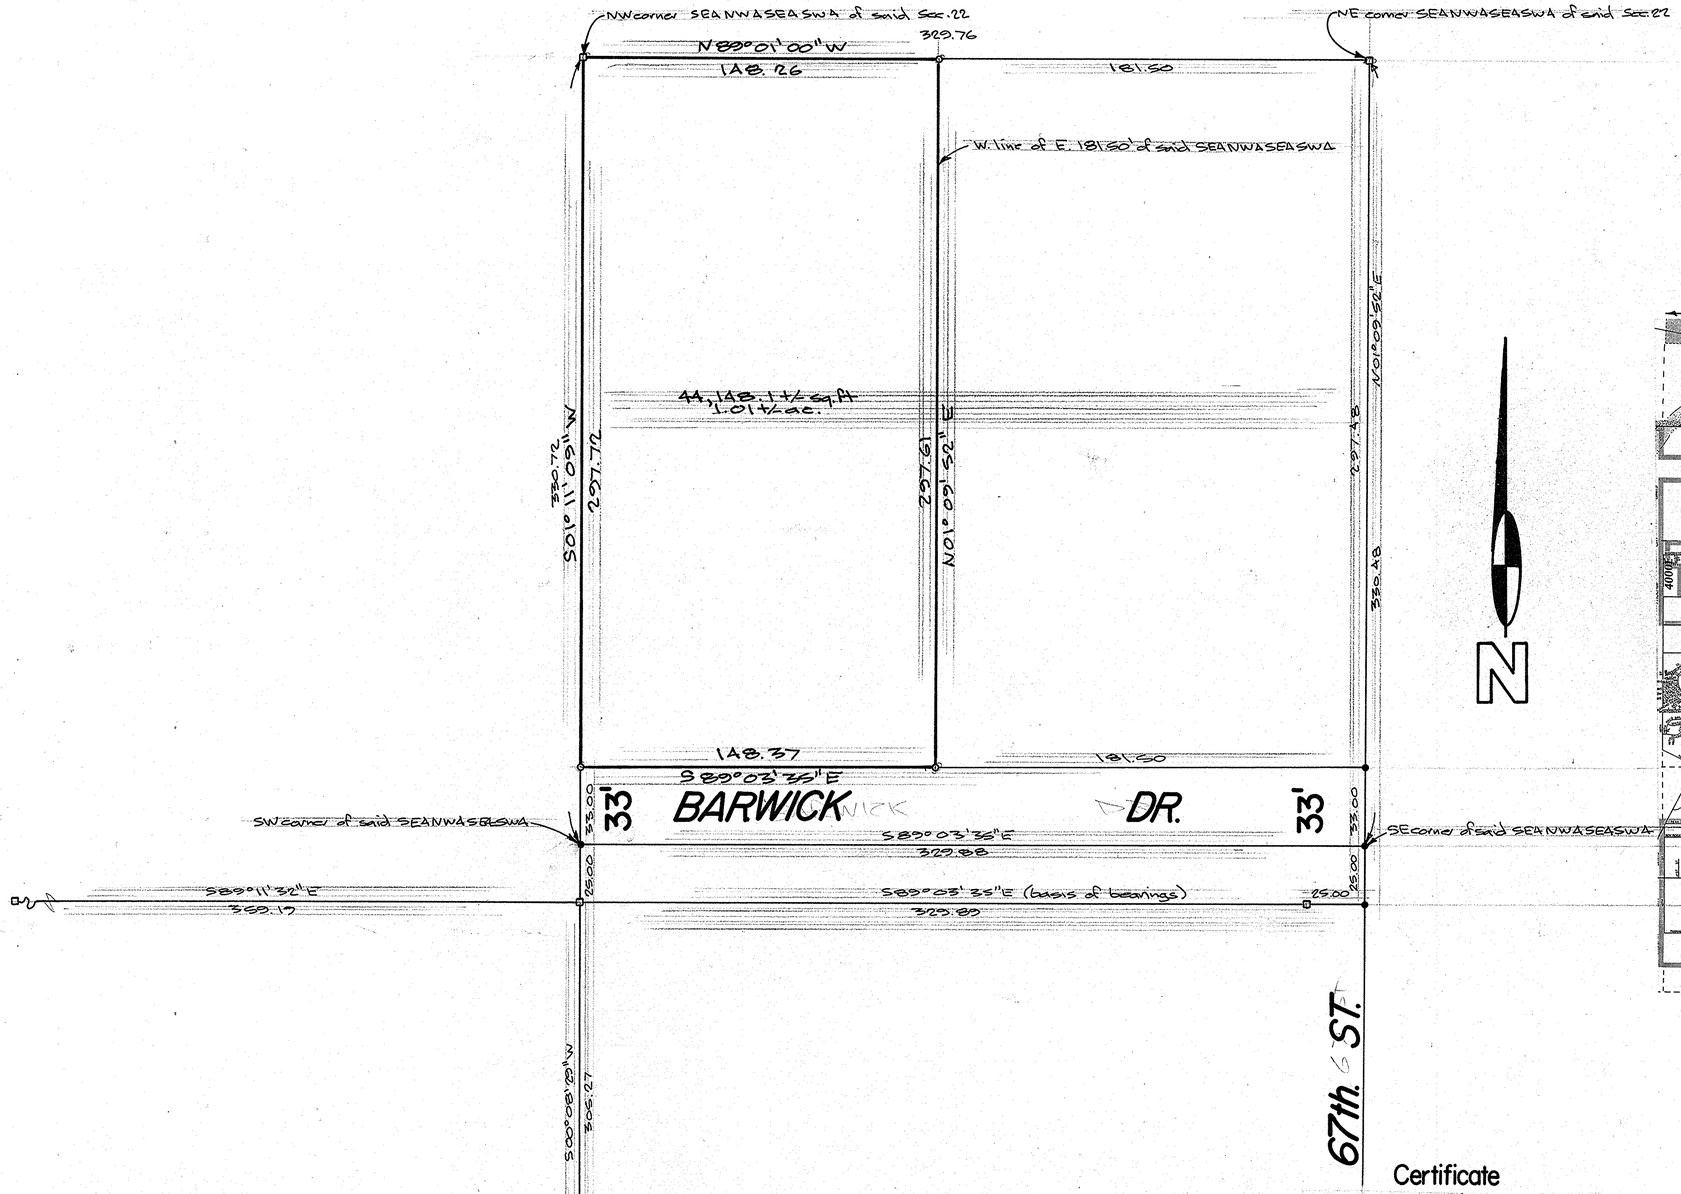

Vicinity Map

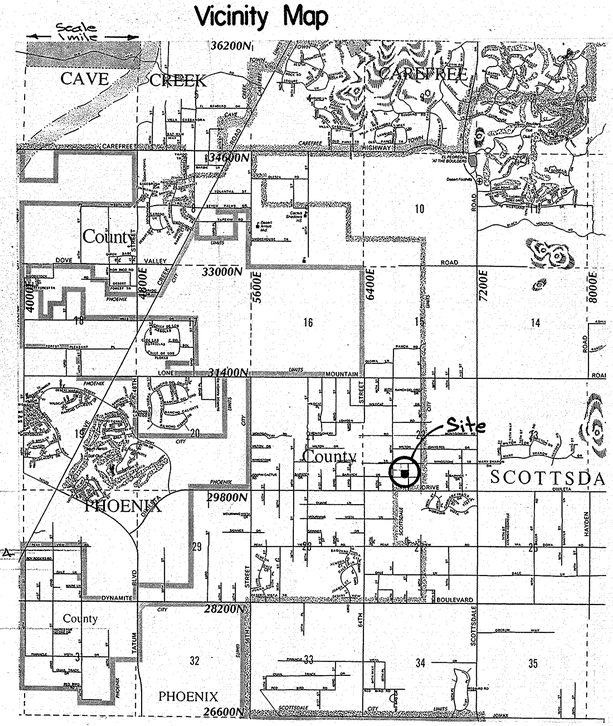

Scale 1" = 30'

0' 30' 75' 150'

NO.	DATE	REVISION	BY	CK.

Certificate

I hereby certify to Mr. Steve Cline that this survey was made on the ground and under my direction during the month of February, 1993 A.D.; and that this plat correctly shows the property lines and that there are no discrepancies, conflicts, encroachments, except as shown hereon: All to the best of my knowledge and belief.

67835-1

Ronnie L. Fannin, L.S. 14177

5002 South Tenth Street
Phoenix, Arizona 85040

AFFILIATED SURVEYORS INTERNATIONAL 243-3141

REGISTERED LAND SURVEYOR CERTIFICATE RONNIE L. FANNIN 14177 Signed 1-29-93 ARIZONA U.S.A.

CLIENT:
Mr. Steve Cline
6620 E Barwick Dr.
Cave Creek, Arizona
85331
(602) 585-7026

SCALE: 1"=30'
DESIGNED:
DRAWN: RLF
CHECKED:
DATE: Feb. 9, 1993
JOB NO.: SC930205
SHEET 1 OF 1