134939

RESULTS of SURVEY

Maricopa County, Arizona

Legend

- o set 1/2" rebar with plastic cap
- • nothing found or set
- (R) record information
- oleander root line
- oleander hedge

Legal Description

A PORTION of NW1/4 NE1/4, Sec. 20, T.2N., R.3E., G&SRB&M Maricopa County, Arizona; described as follows:

Lot 21 of ST. FRANCIS PLACE as shown in BK. 24 of Maps, pg. 17 in the office of the recorder, Maricopa County, Arizona.

Subject to any easements of record.

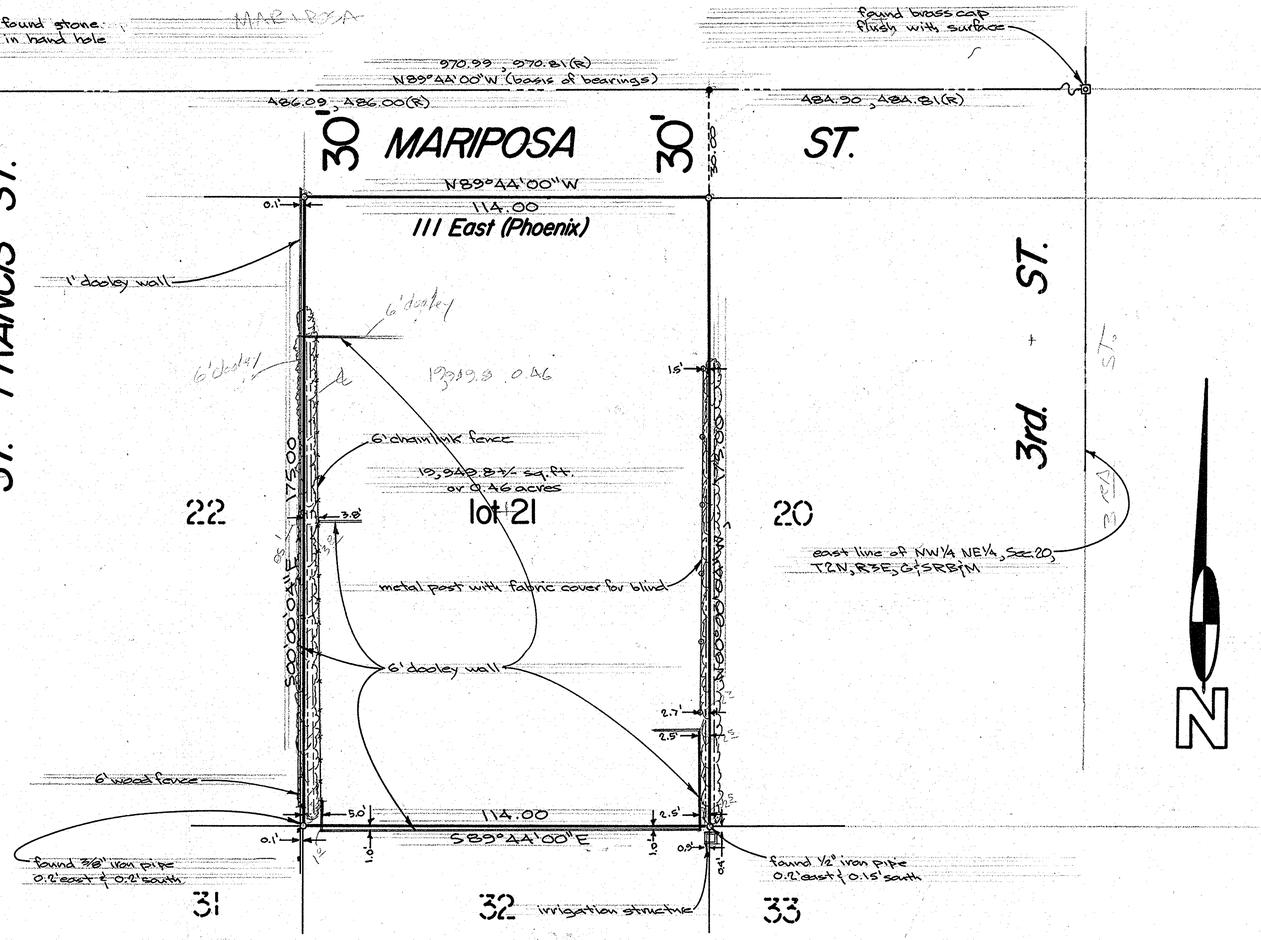

Vicinity Map

Scale = 1 mile

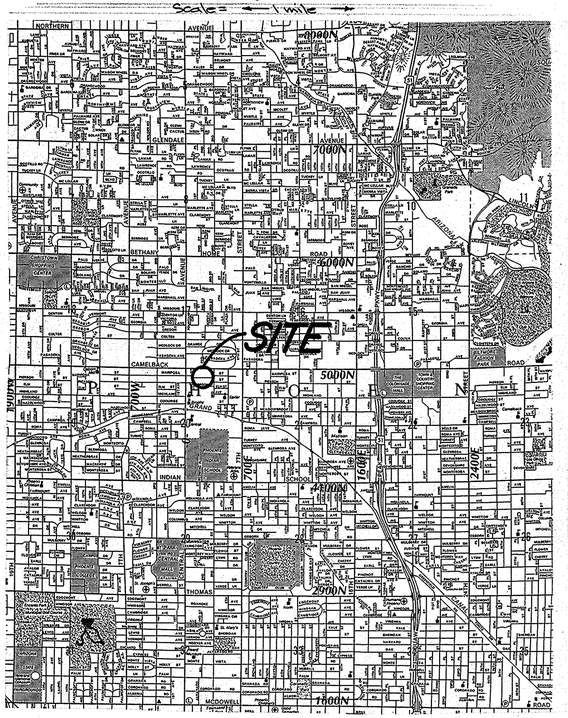

Scale 1" = 20'

0' 20' 50' 100'

NO.	DATE	REVISION	BY	CK.
1	4-22-93	add cleanders	RLF	

Certificate

I hereby certify to State of Arizona that this survey was made on the ground and under my direction during the month of April, 1993 A.D.; and that this plat correctly shows the property lines and that there are no discrepancies, conflicts, encroachments, except as shown hereon: All to the best of my knowledge and belief.

67836-1

Ronnie L. Fannin, L.S. 14177

BURRELL FANNIN LAND and MINERAL SURVEYS Incorporated
3027 Grand Avenue
Phoenix, AZ 85017-4911
233-9788

REGISTERED LAND SURVEYOR CERTIFICATE NO. 14177 RONALD L. FANNIN Date Signed ARIZONA U.S.A.

CLIENT:
State of Arizona
Dept. of Economic Security
1789 W. Jefferson
85005
Division of Business & Finance
Facilities Management

SCALE: 1" = 20'
DESIGNED:
DRAWN: RLF
CHECKED:
DATE: April 21, 1993
JOB NO.: 8D930421
SHEET 1 OF 1