RESULTS of SURVEY

Maricopa County, Arizona

Legend

- △ found GLO (1912) brass cap
- • nothing found or set
- o set 1/2" rebar with plastic cap
- (R) record information

Legal Description

The East half (1/2) of Sec. 5, T.1N., R.6W., G&SRB&M, Maricopa County, Arizona.

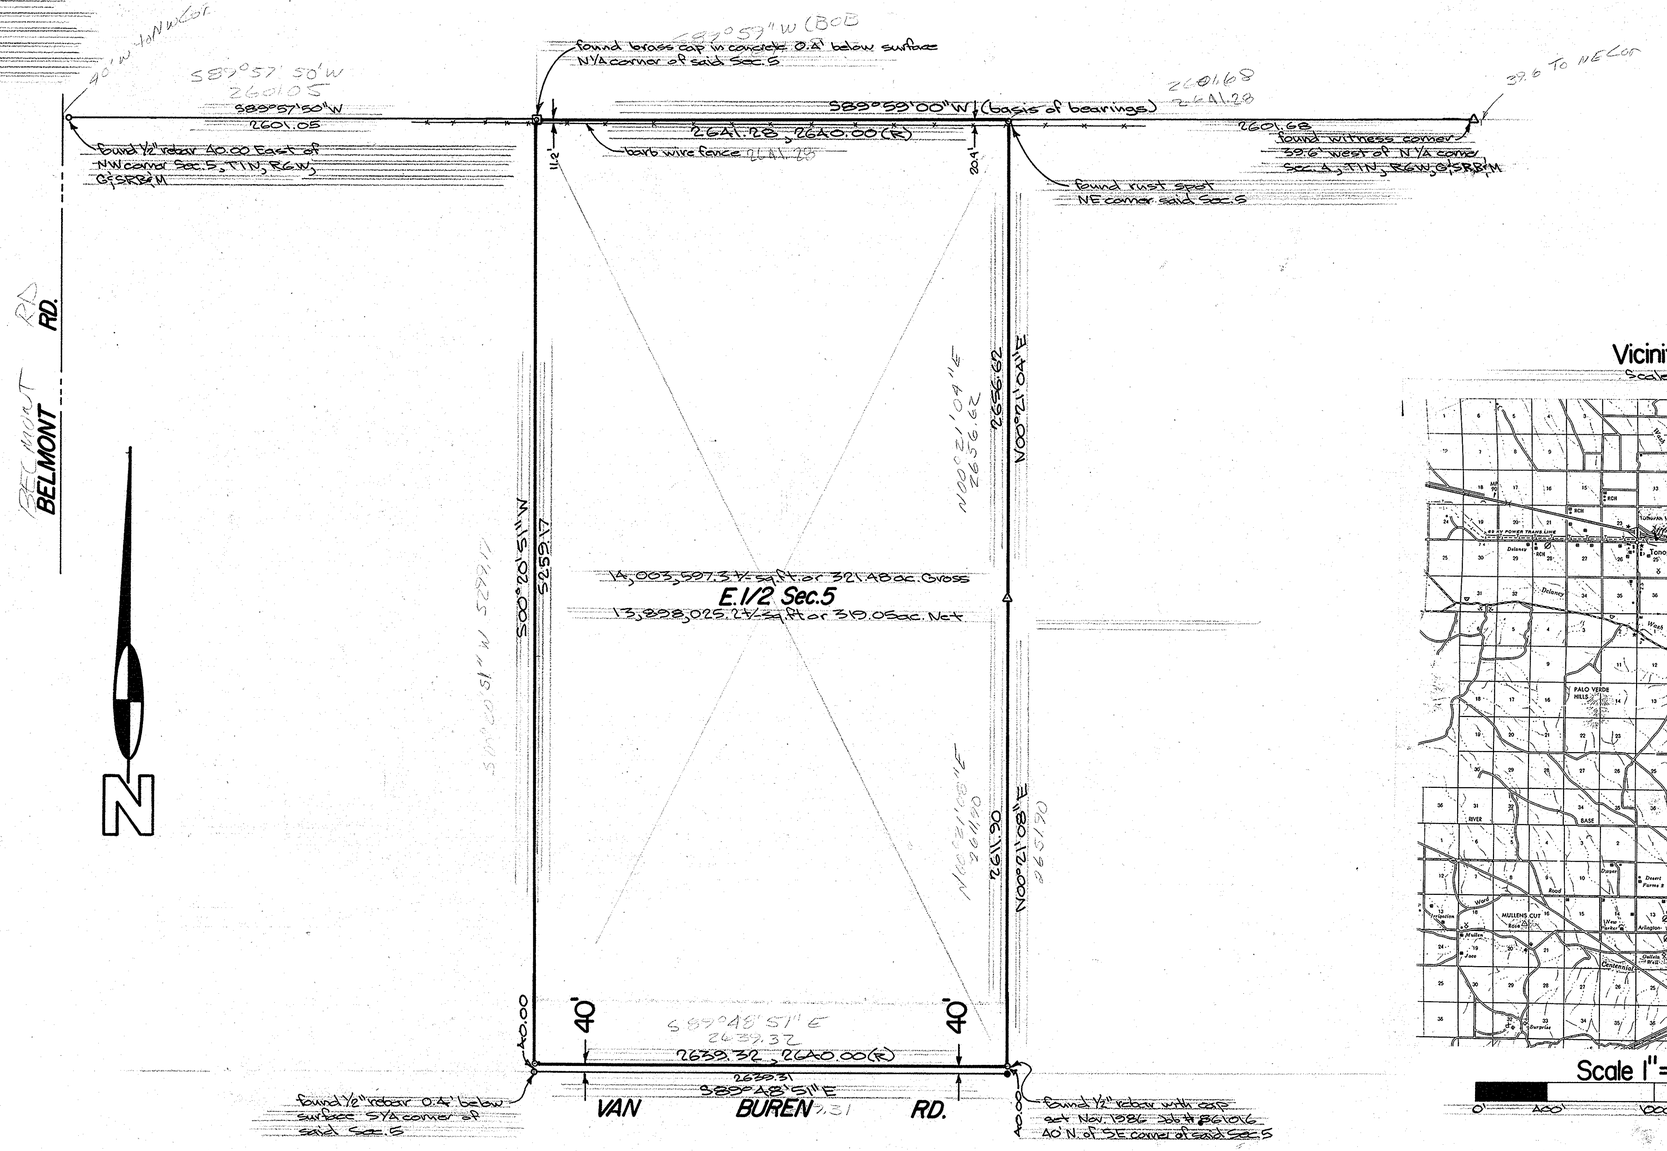

Vicinity Map

Scale = → 1 mile

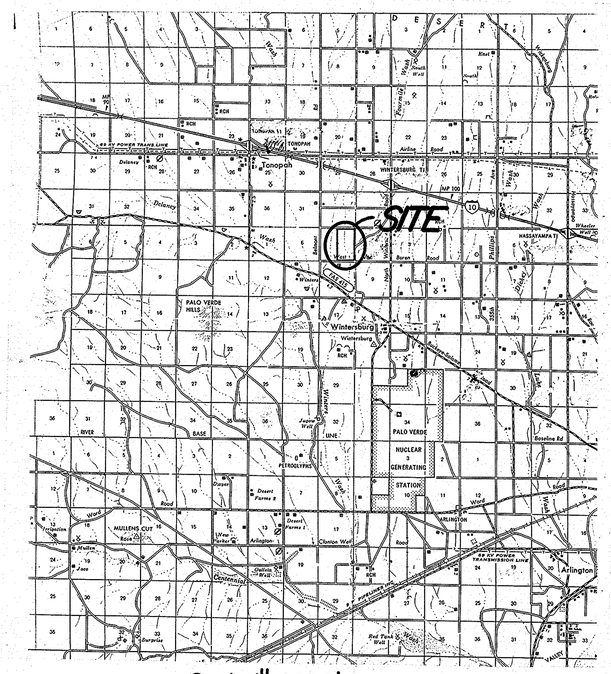

Certificate

I hereby certify to Mr. Greg Vogel that this survey was made on the ground and under my direction during the month of April, 1993 A.D.; and that this plat correctly shows the property lines

67837-1

Ronnie L. Fannin, L.S. 14177

NO.	DATE	REVISION	BY	CK.

5002 South Tenth Street
Phoenix, Arizona 85040

AFFILIATED SURVEYORS INTERNATIONAL 243-3141

REGISTERED LAND SURVEYOR CERTIFICATE RONNIE L. FANNIN Date Signed 4/21/93 ARIZONA, U.S.A.

CLIENT:
Arizona Land Advisors
4440 N. Saddlebag Tr.
Scottsdale, Arizona
(602) 947-1468
Attn: Mr. Greg Vogel

SCALE: 1" = 400'
DESIGNED:
DRAWN: RLF
CHECKED:
DATE: April 21, 1993
JOB NO.: CV030419
SHEET 1 OF 1