# RESULTS of SURVEY
## Maricopa County, Arizona

## Legend

- ● nothing found or set
- ○ set 1/2" rebar with plastic cap

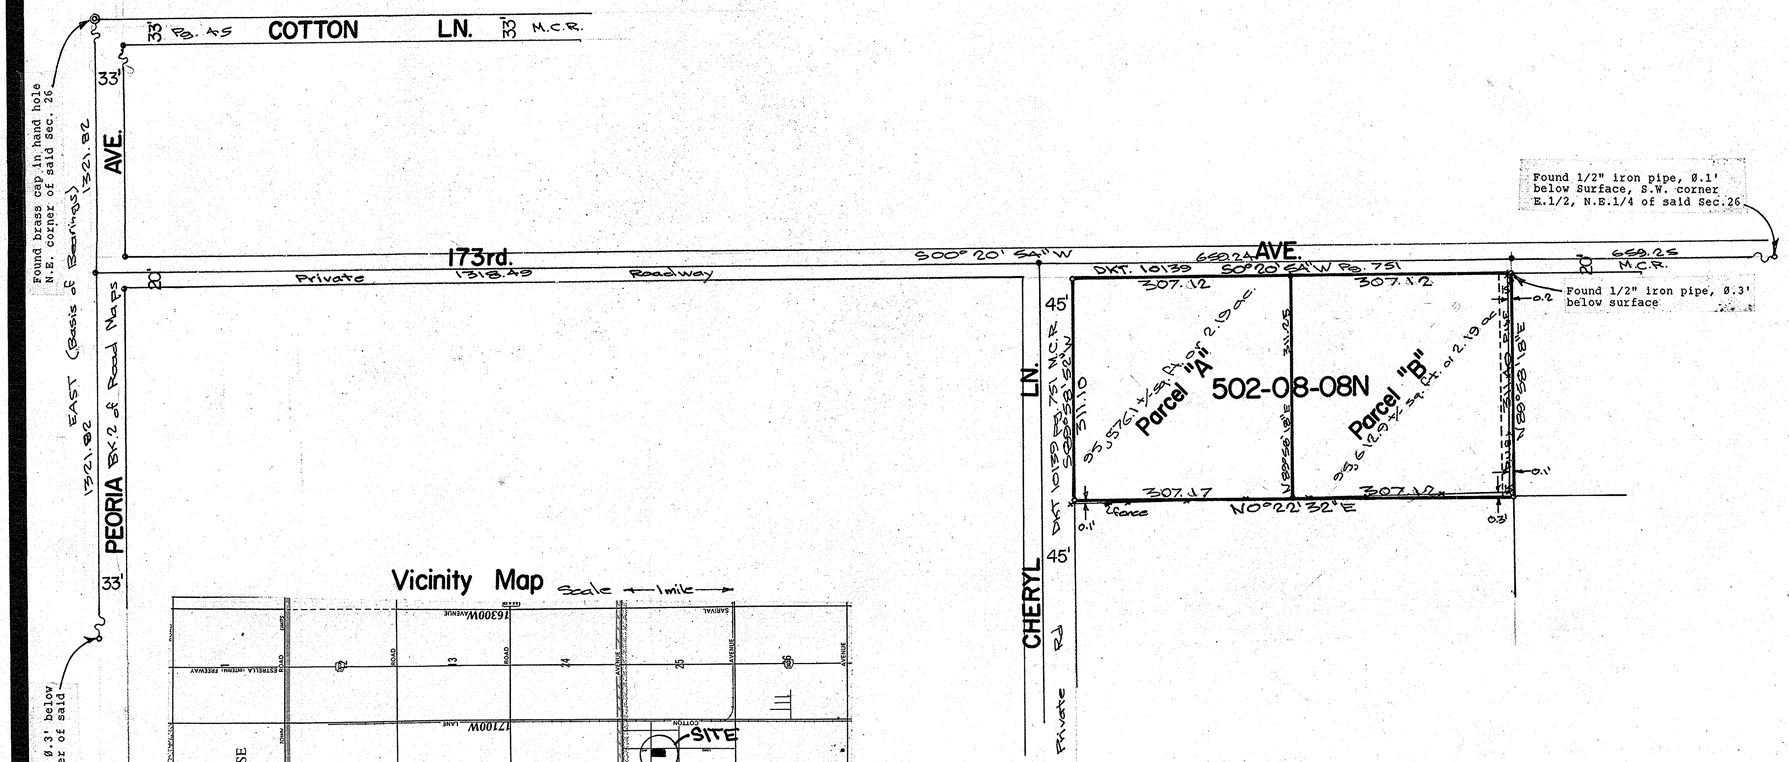


## Legal Description

PARCEL "A"

The East half of the Northeast quarter of the Southwest quarter of the Northeast quarter (E2NE4SW4NE4) of Section Twenty-six (26), Township Three (3) North, Range Two (2) West of the Gila and Salt River Base and Meridian, Maricopa County, Arizona, and:

EXCEPT the South 307.12 feet thereof, and:

AN EASEMENT and rights incident thereto for public utilities, irrigation, emergency and garbage service vehicles and private roadways over and across the North 45 feet and the East 20 feet thereof.

PARCEL "B"

The South 307.12 feet of the East half of the Northeast quarter of the Southwest quarter of the Northeast quarter (E2NE4SW4NE4) of Section Twenty-six (26), Township Three (3) North, Range Two (2) West of the Gila and Salt River Base and Meridian, Maricopa County, Arizona, and:

AN EASEMENT and rights incident thereto for public utilities, irrigation, emergency and garbage service vehicles and private roadways over and across the South 15 feet and the East 20 feet thereof.

## Vicinity Map

Scale ← 1 mile →

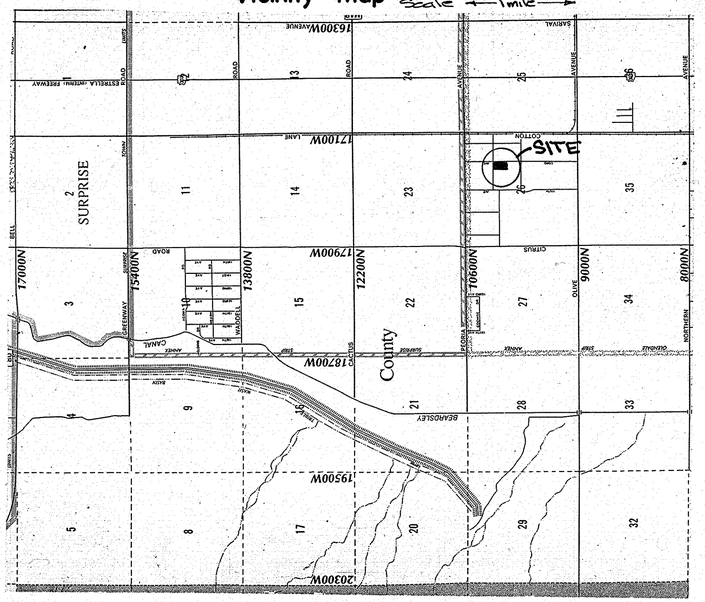


N

Scale 1" = 100'

0' 100' 250' 500'

## Certificate

I hereby certify to Bernice R. Yuskis that the survey shown hereon was performed on the ground and under my direction during the month of Sept. 1994 and is true and correct all to the best of my knowledge and belief.

67838-1

Ronnie L. Fannin, L.S. 14177

| NO. | DATE | REVISION | BY | CK. |
|---|---|---|---|---|


AFFILIATED SURVEYORS INTERNATIONAL
5002 South Tenth Street
Phoenix, Arizona 85040
243-3141


REGISTERED LAND SURVEYOR CERTIFICATE NO. RONNIE L. FANNIN Date Signed ARIZONA U.S.A.

CLIENT:

Robert A. and Bernice R. Yuskis
17236 W. Mountain View Rd.
Waddell, Arizona

SCALE: 1" = 100'
DESIGNED:
DRAWN: RLP
CHECKED:
DATE: Oct. 10, 1994
JOB NO.: 941010
SHEET 1 OF 1