RESULTS of SURVEY
Maricopa County, Arizona

Legend

- ⊡ found brass cap in hand hole
- • nothing found or set
- ○ set ½" rebar with plastic cap
- ×—× existing grid wire fence
- •—• existing 4' chainlink fence

Legal Description

THE SOUTH 235 FEET OF THE EAST 465.18 FEET OF THE SOUTHEAST QUARTER OF THE SOUTHWEST QUARTER, SECTION 21, TOWNSHIP 1 SOUTH, RANGE 6 EAST OF THE GILA AND SALT RIVER BASE AND MERIDIAN, MARICOPA COUNTY, ARIZONA;

EXCEPT THE WEST HALF THEREOF;

AND EXCEPT THE WEST 8.05 FEET OF THE EAST HALF OF THE SOUTH 235 FEET OF THE EAST 465.18 FEET OF THE SOUTHEAST QUARTER OF THE SOUTHWEST QUARTER, SECTION 21, TOWNSHIP 1 SOUTH, RANGE 6 EAST OF THE GILA AND SALT RIVER BASE AND MERIDIAN, MARICOPA COUNTY, ARIZONA;

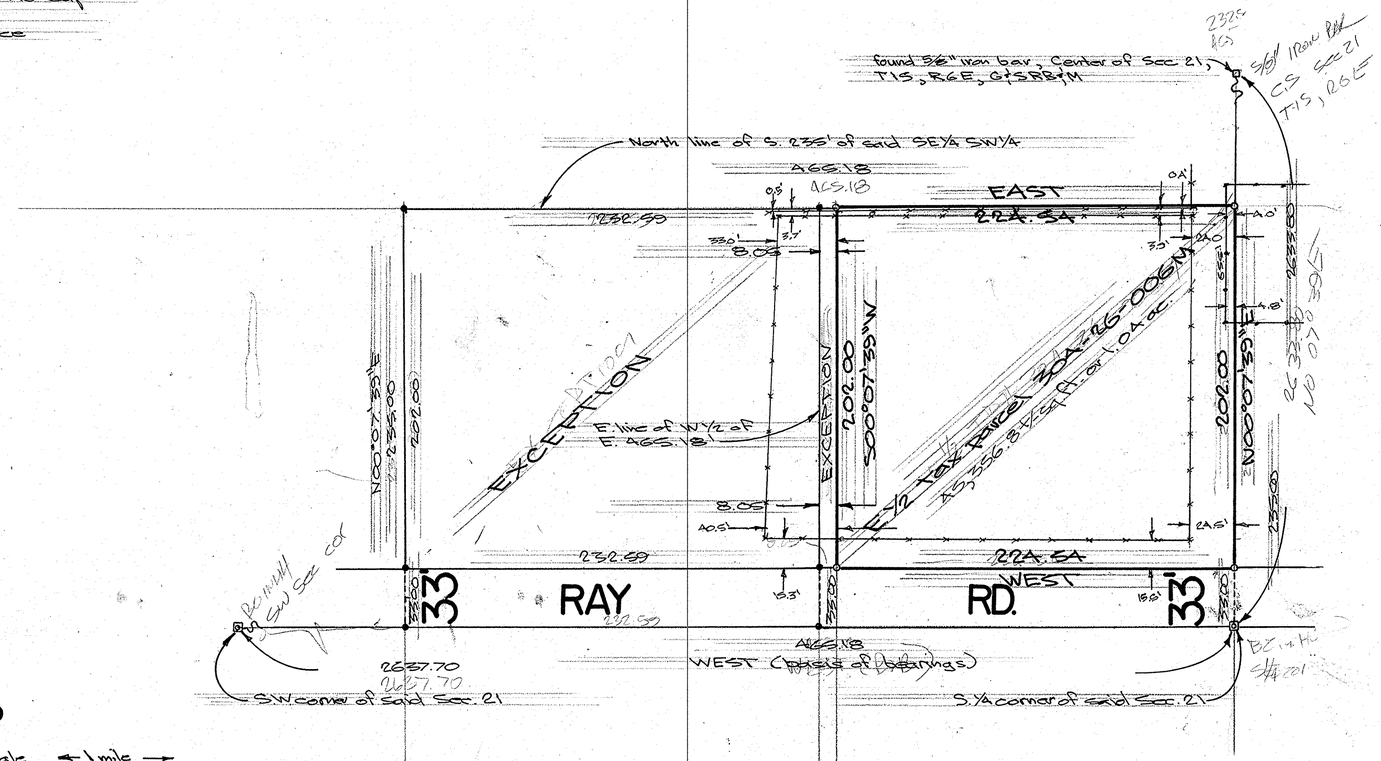

Vicinity Map

Scale ← 1 mile →

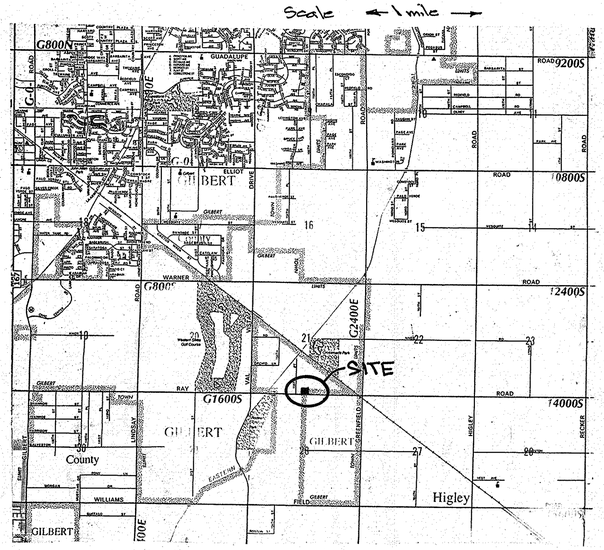

67843-1

Scale 1" = 40'

0' 40' 100' 200'

NO.	DATE	REVISION	BY	CK.

Certificate

I hereby certify to Mr & Mrs Larry Walker that this survey was made on the ground and under my direction during the month of August 1994 A.D.; and that this plat correctly shows the property lines and that there are no discrepancies, conflicts, encroachments, except as shown hereon: All to the best of my knowledge and belief.

Ronnie L. Fannin, L.S. 14177

5002 South Tenth Street
Phoenix, Arizona 85040
AFFILIATED SURVEYORS INTERNATIONAL 243-3141

REGISTERED LAND SURVEYOR CERTIFICATE NO. 14177 RONNIE L. FANNIN Date Signed 8-10-94 ARIZONA U.S.A.

CLIENT: Mr. & Mrs. Larry Walker
2700 N. Central #1150
Phoenix, AZ 85004

SCALE: 1" = 40'
DESIGNED:
DRAWN: RLF
CHECKED:
DATE: Aug 9, 1994
JOB NO.: VF940806
SHEET 1 OF 1