# RESULTS of SURVEY
## Maricopa County, Arizona

### Legend

- □ found ½" rebar
- o set ½" rebar with plastic cap
- (R) record information
- —P— overhead power line
- —T— overhead telephone
- —W— water line

### Legal Description

That portion of the Southeast quarter of the Southwest quarter of Section 3, Township 1 North, Range 2 East, of the Gila and Salt River Base and Meridian, Maricopa County, Arizona, described as follows:

BEGINNING 30 feet West and North 0 degrees 5 minutes 30 seconds East 1123.18 feet from the Southeast corner of the West half of the Southeast quarter of the Southwest quarter of said Section 3; thence North 0 degrees 5 minutes 30 seconds East 100 feet; thence North 89 degrees 55 minutes 30 seconds West 444 feet; thence South 0 degrees 1 minutes 30 seconds West 100 feet; thence South 89 degrees 55 minutes 30 seconds East 444 feet to the Place of Beginning.

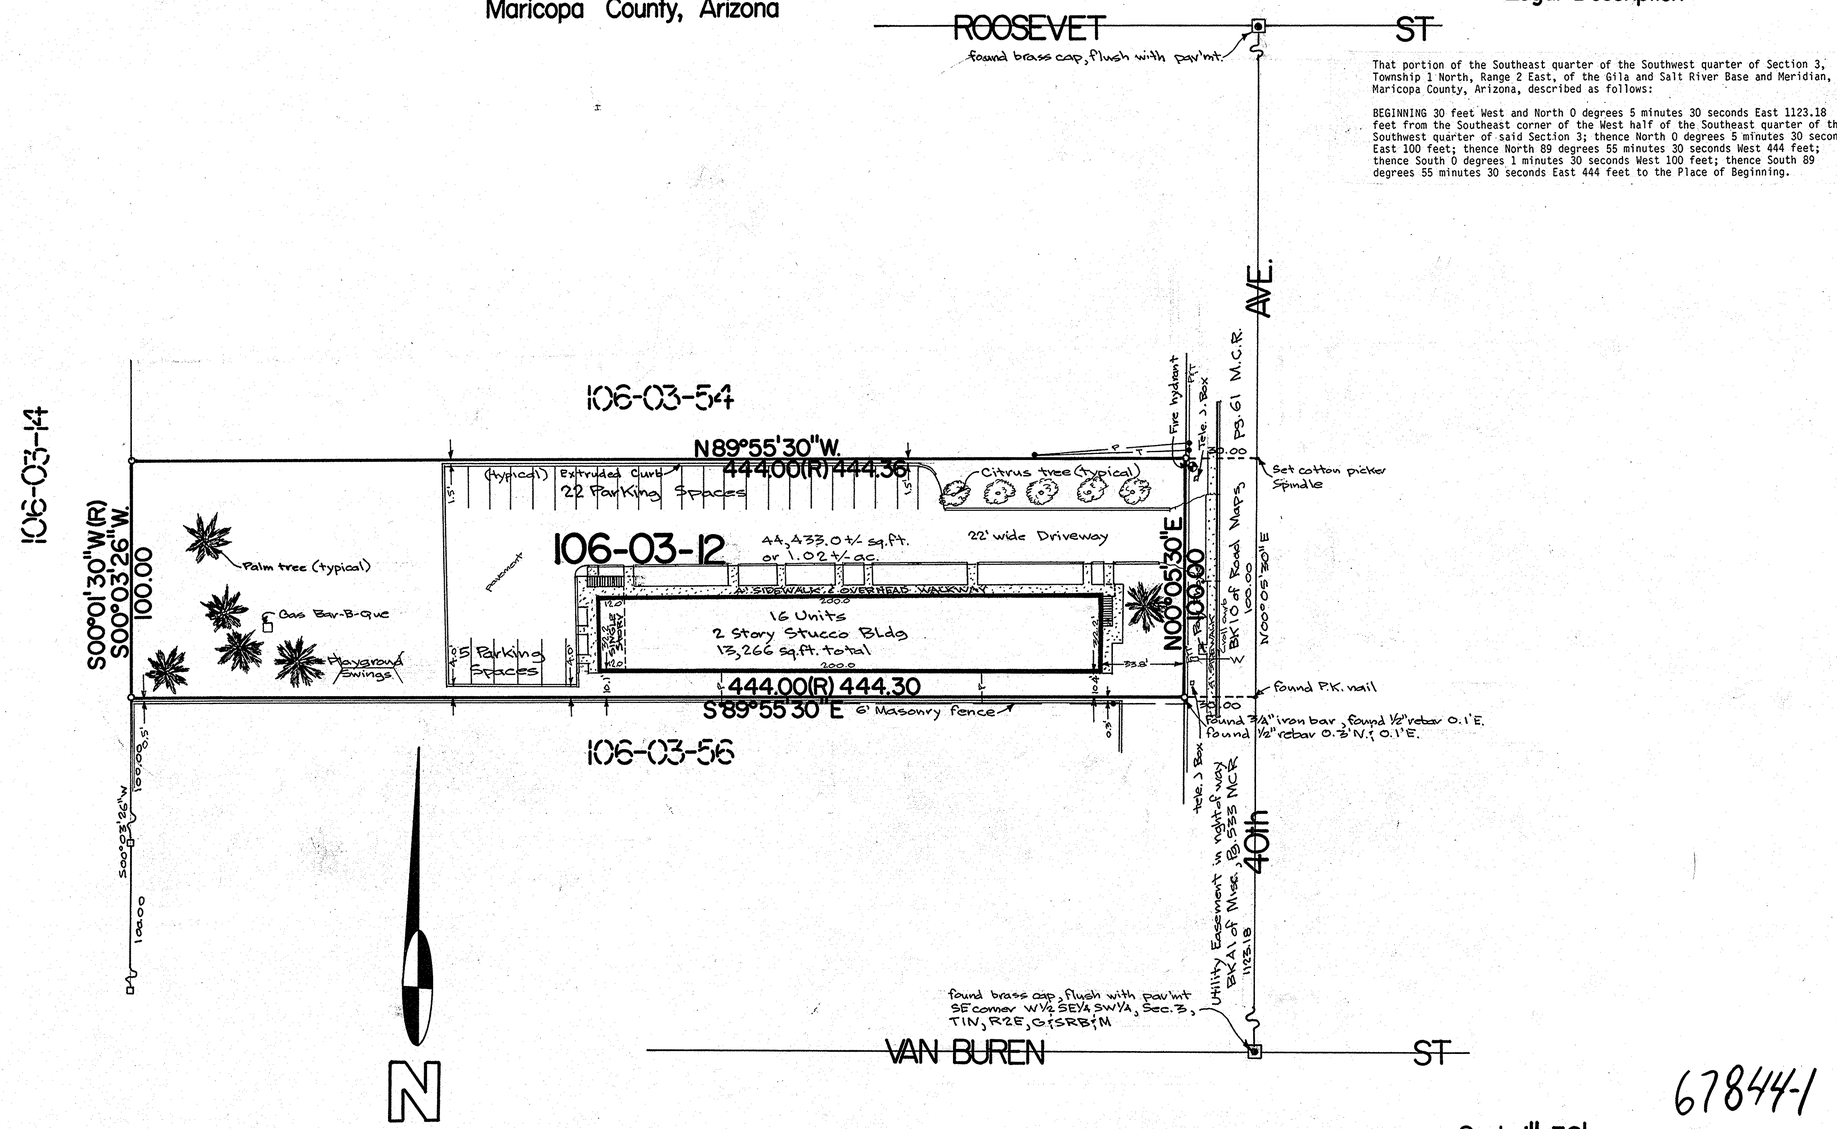


678441

Scale 1"=30'

0' 30' 75' 150'

| NO. | DATE | REVISION | BY | CK. |
|---|---|---|---|---|


AFFILIATED SURVEYORS INTERNATIONAL
5002 South Tenth Street
Phoenix, Arizona 85040
243-3141


REGISTERED LAND SURVEYOR CERTIFICATE NO. RONNIE L. FANNIN Date Signed 5-14-91 ARIZONA, U.S.A.

CLIENT:
Beverly Hills Federal Savings Bank
c/o Michigan National Corp.
27777 Inkster Road
Farmington, Michigan 48018
ATTN: Mr. Ed Wilkowski

SCALE: 1"=30'
DESIGNED:
DRAWN: RLF
CHECKED:
DATE: May 3, 1991
JOB NO.: BB91050B
SHEET 1 OF 1

## Certificate

I hereby certify to Beverly Hills Federal Savings Bank that this survey was made on the ground and under my direction during the month of May, 1991 A.D. and that this plat correctly shows the property lines and that there are no discrepancies, conflicts, encroachments, easements or right of ways, except as shown hereon and there is dedicated ingress and egress for said parcel of land all to the best of my knowledge and belief.

Ronnie L. Fannin, L.S. 14177