RESULTS of SURVEY

Maricopa County, Arizona

Legend

- o found 1/2" rebar LS 12451
- ● nothing found or set
- (R) survey info. F. Junkar dated 5-92
- (GLO) BL.M. record information
- (B) basis of bearings

Legal Description

The Northeast quarter of the Northeast quarter of the Northeast quarter of the Southwest quarter of Section 6, Township 4 North, Range 3 East of the Gila and Salt River Base and Meridian, Maricopa County, Arizona;

EXCEPT all coal, oil, gas and other mineral deposits as reserved in the Patent to said land.

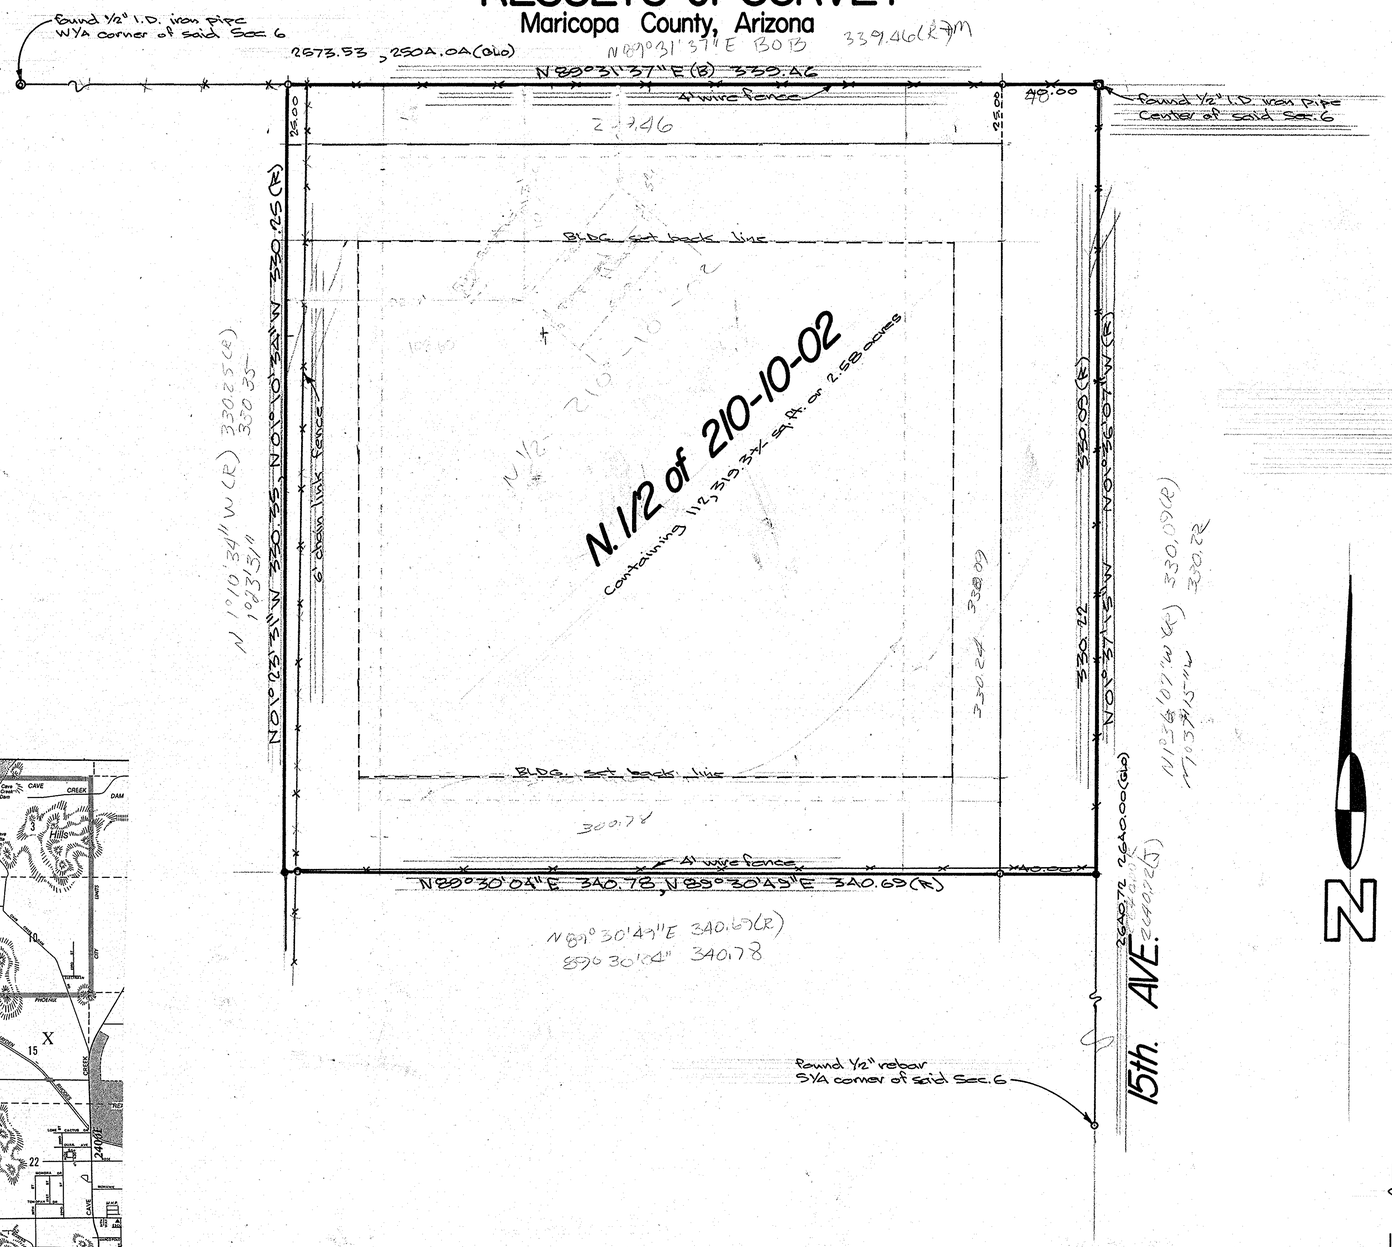

Zoning Info.

Zoned R-43:
Front and rear 40' building set back
interior side 30' building set back
street side 20' building set back

Vicinity Map

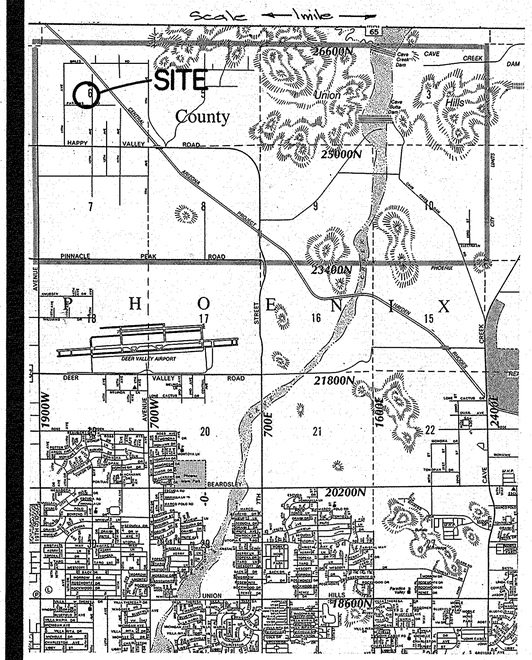

Scale 1" = 30'

0' 30' 75' 150'

NO.	DATE	REVISION	BY	CK.
1	8-10-93	change BLDG set back lines		

Certificate

I hereby certify to Desert Homes that this survey was made on the ground and under my direction during the month of July, 1993 A.D.; and that this plat correctly shows the property lines and that there are no discrepancies, conflicts, encroachments, except as shown hereon: All to the best of my knowledge and belief.

67849-1

Ronnie L. Fannin, L.S. 14177

BURRELL FANNIN LAND and MINERAL SURVEYS Incorporated
3027 Grand Avenue
Phoenix, AZ 85017-4911
233-0788

AFFILIATED SURVEYORS INTERNATIONAL

REGISTERED LAND SURVEYOR CERTIFICATE NO. 14177 RONNIE L. FANNIN Date Signed ARIZONA U.S.A.

CLIENT:
Desert Homes Devl.
8025 E. Del Thao
Scottsdale, AZ
85258

SCALE: 1"=30'
DESIGNED:
DRAWN: VDF & RLF
CHECKED:
DATE: July 26, 1993
JOB NO.: DH930722
SHEET 1 OF 1