RESULTS of SURVEY

Maricopa County, Arizona

Legend

- found brass cap in hand hole
- set ½" rebar with plastic cap
- nothing found or set
- (R) record information
- barb wire fence

Legal Description

The Northwest quarter (NW¼) of Sec. 12, T.1 S., R.6 W., G.&S.R.B.&M., Maricopa County, Arizona; and:

EXCEPT the West 40' and the North 40' thereof.

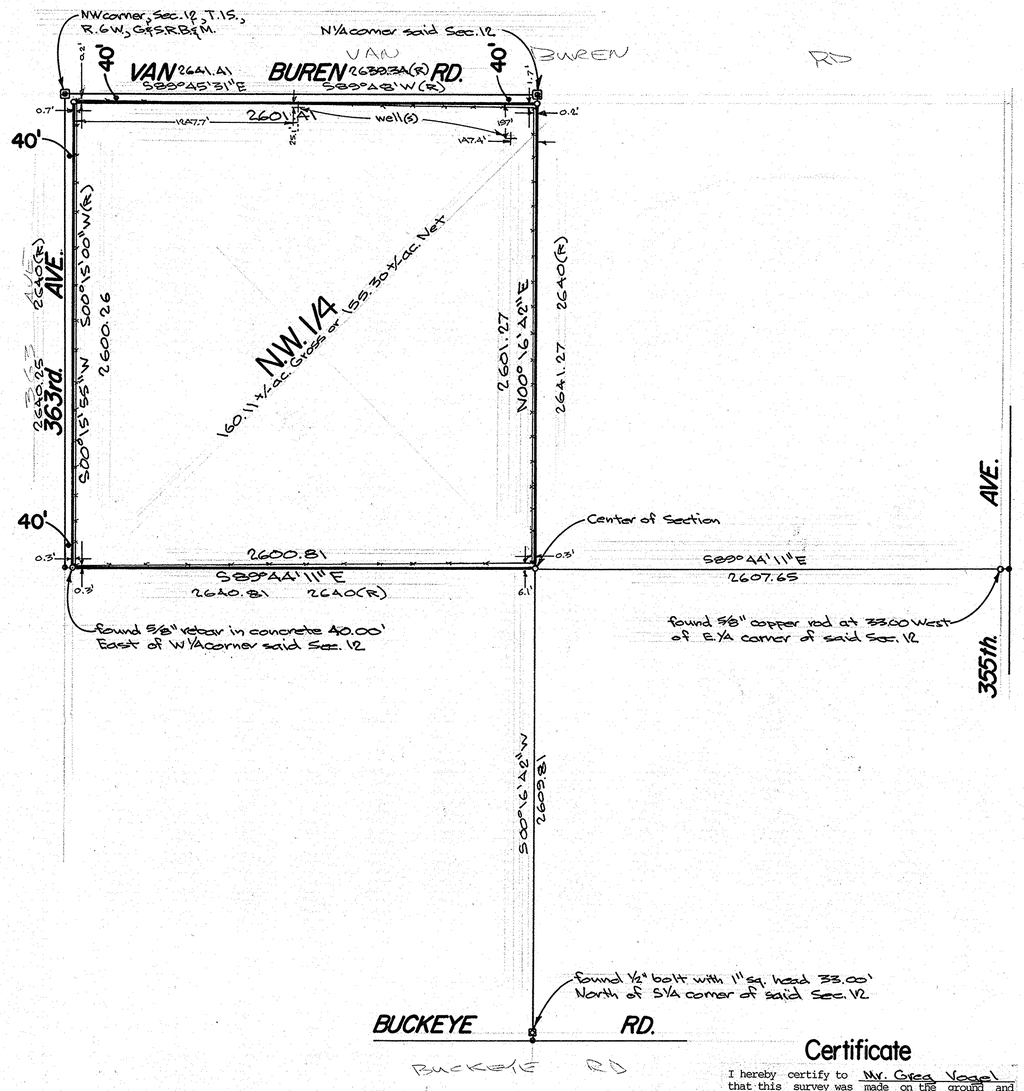

Vicinity Map

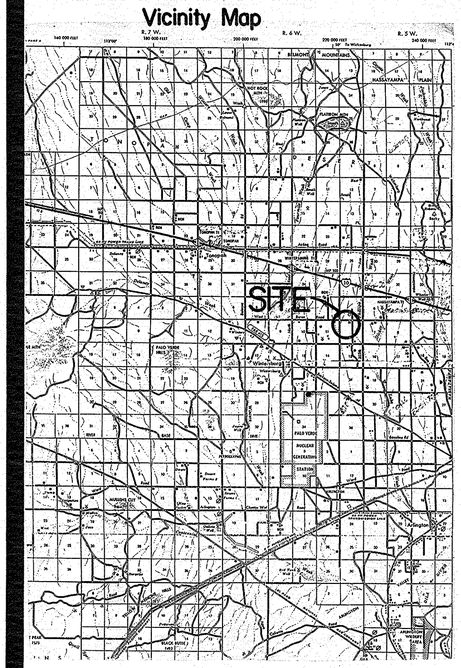

N

Scale 1" = 400'

0' 400' 1000' 2000'

NO.	DATE	REVISION	BY	CK.

Certificate

I hereby certify to Mr. Greg Vogel that this survey was made on the ground and under my direction during the month of May, 1993 A.D.; and that this plat correctly shows the property lines

678531

Ronnie L. Fannin, L.S. 14177

REGISTERED LAND SURVEYOR CERTIFICATE NO. 14177 RONNIE L. FANNIN Date Signed 5-5-93 ARIZONA U.S.A.

5002 South Tenth Street
Phoenix, Arizona 85040

AFFILIATED SURVEYORS INTERNATIONAL 243-3141

CLIENT:
Arizona Land Advisors
4410 N. Saddlebag tr.
Scottsdale, Arizona

SCALE: 1" = 400'
DESIGNED:
DRAWN: RLF
CHECKED:
DATE: May 5, 1993
JOB NO.: GV930504

SHEET 1 OF 1