134939

RESULTS of SURVEY

Maricopa County, Arizona

Legend

- found brass cap in hand hole
- found 1/2" rebar
- nothing found or set
- set 1/2" rebar with plastic cap
- (R1) B.L.M. plat T1N, R6W
- (R2) record Subdiv' plat BK.166 of Maps, pg.49

Legal Description

The West half of the Southwest quarter (W1/2SW1/4) of Sec. 1, T.1N., R.6W. G&SRB&M., Maricopa County, Arizona; and:

EXCEPT the South 40' thereof.

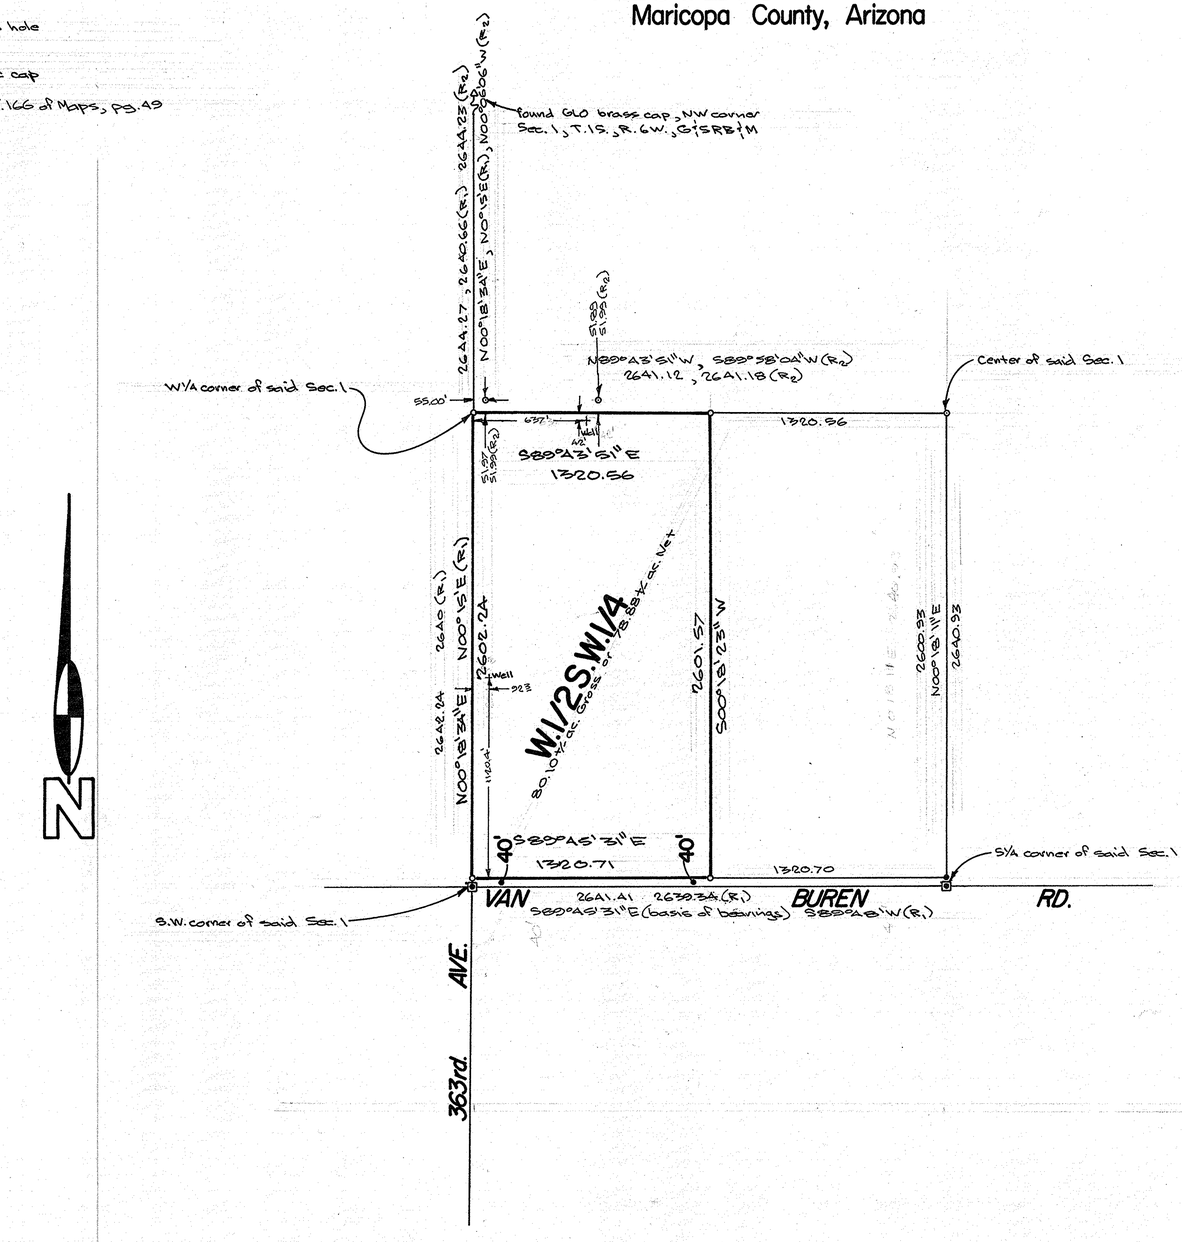

Vicinity Map

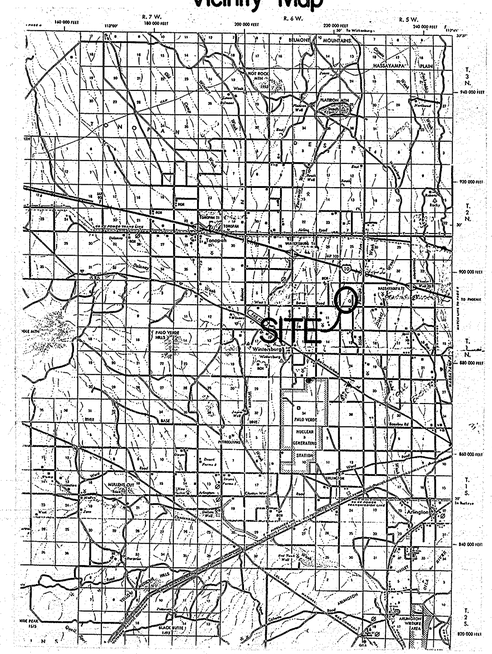

Scale 1"=400'

0' 400' 1000' 2000'

Certificate

I hereby certify to Mr. Greg Vogel that this survey was made on the ground and under my direction during the month of May, 1993 A.D.; and that this plat correctly shows the property lines

67854-1

Ronnie L. Fannin, L.S. 14177

NO.	DATE	REVISION	BY	CK.

5002 South Tenth Street
Phoenix, Arizona 85040

AFFILIATED SURVEYORS INTERNATIONAL 243-3141

REGISTERED LAND SURVEYOR CERTIFICATE NO. 14177 RONNIE L. FANNIN Date Signed 5-6-93 ARIZONA, U.S.A.

CLIENT:
Arizona Land Advisors
4410 Saddlebag Tr.
Scottsdale, Arizona

SCALE: 1"=400'
DESIGNED:
DRAWN: RLF
CHECKED:
DATE: May 6, 1993
JOB NO.: GN930504
SHEET 1 OF 1