134939

RESULTS of SURVEY

Maricopa County, Arizona

Legend

- ⊡ Found brass cap in hand hole
- ○ set 1/2" rebar
- • nothing found or set

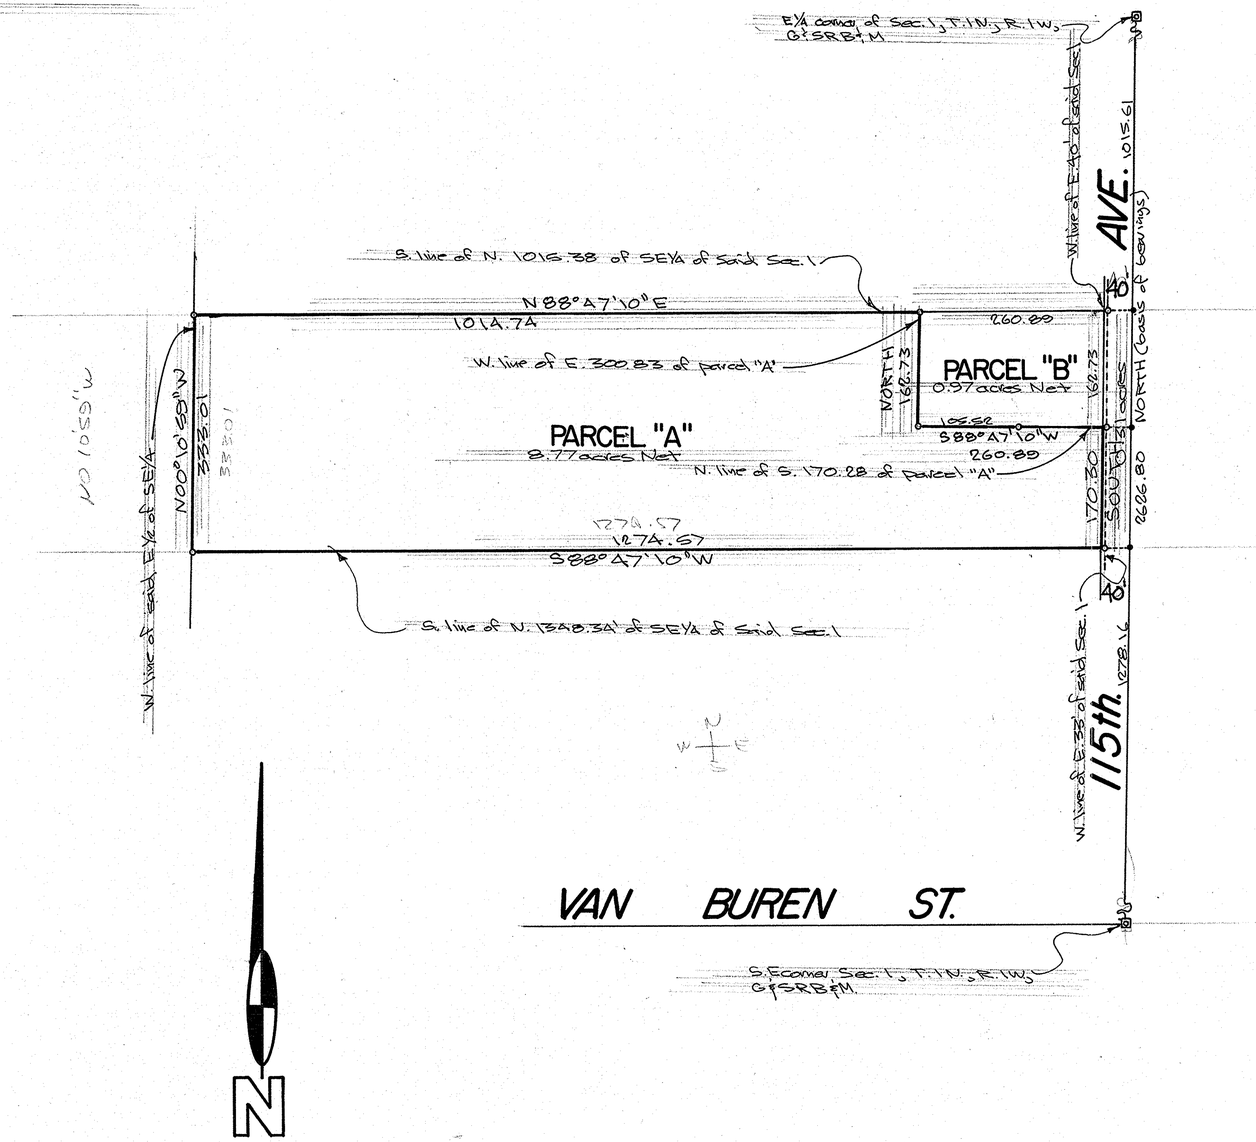

Legal Description

PARCEL "A"
The North 1348.34 feet of the East half of the Southeast quarter of Section 1, Township 1North, Range 1 West of the G&SRB&M.
EXCEPT the North 1015.38 feet
Together with all improvements thereon.
PARCEL "B"
The East 300.83 feet of the North 1348.48 feet of the East half of the Southeast quarter of Section 1, Township 1 North, Range 1 West of the G&SRB&M.
EXCEPT the North 1015.38 feet; and
EXCEPT the South 170.28 feet.

Scale 1" = 100'

0' 100' 250' 500'

Certificate

I hereby certify to Mr. John Summers that this survey was made on the ground and under my direction during the month of February 1994 A.D.; and that this plat correctly shows the property lines and that there are no discrepancies, conflicts, encroachments, except as shown hereon: All to the best of my knowledge and belief.

67858-1

Ronnie L. Fannin, L.S. 14177

NO.	DATE	REVISION	BY	CK.

AFFILIATED SURVEYORS INTERNATIONAL
5002 South Tenth Street
Phoenix, Arizona 85040
243-3141

REGISTERED LAND SURVEYOR CERTIFICATE NO. 14177 RONNIE L. FANNIN Expires 3/31/95 ARIZONA U.S.A.

CLIENT:
Mr. John Summers
612 N. 115th. Ave
Avondale, Arizona

SCALE: 1" = 100'
DESIGNED:
DRAWN: RLF
CHECKED:
DATE: Feb. 03, 1994
JOB NO.: MS94021 7
SHEET 1 OF 1