RESULTS of SURVEY
Maricopa County, Arizona

Legend

- found brass cap in hand hole
- nothing found or set
- set 1/2" rebar with plastic cap
- (R) record G.L.O. information
- shaded right of way's dedicated

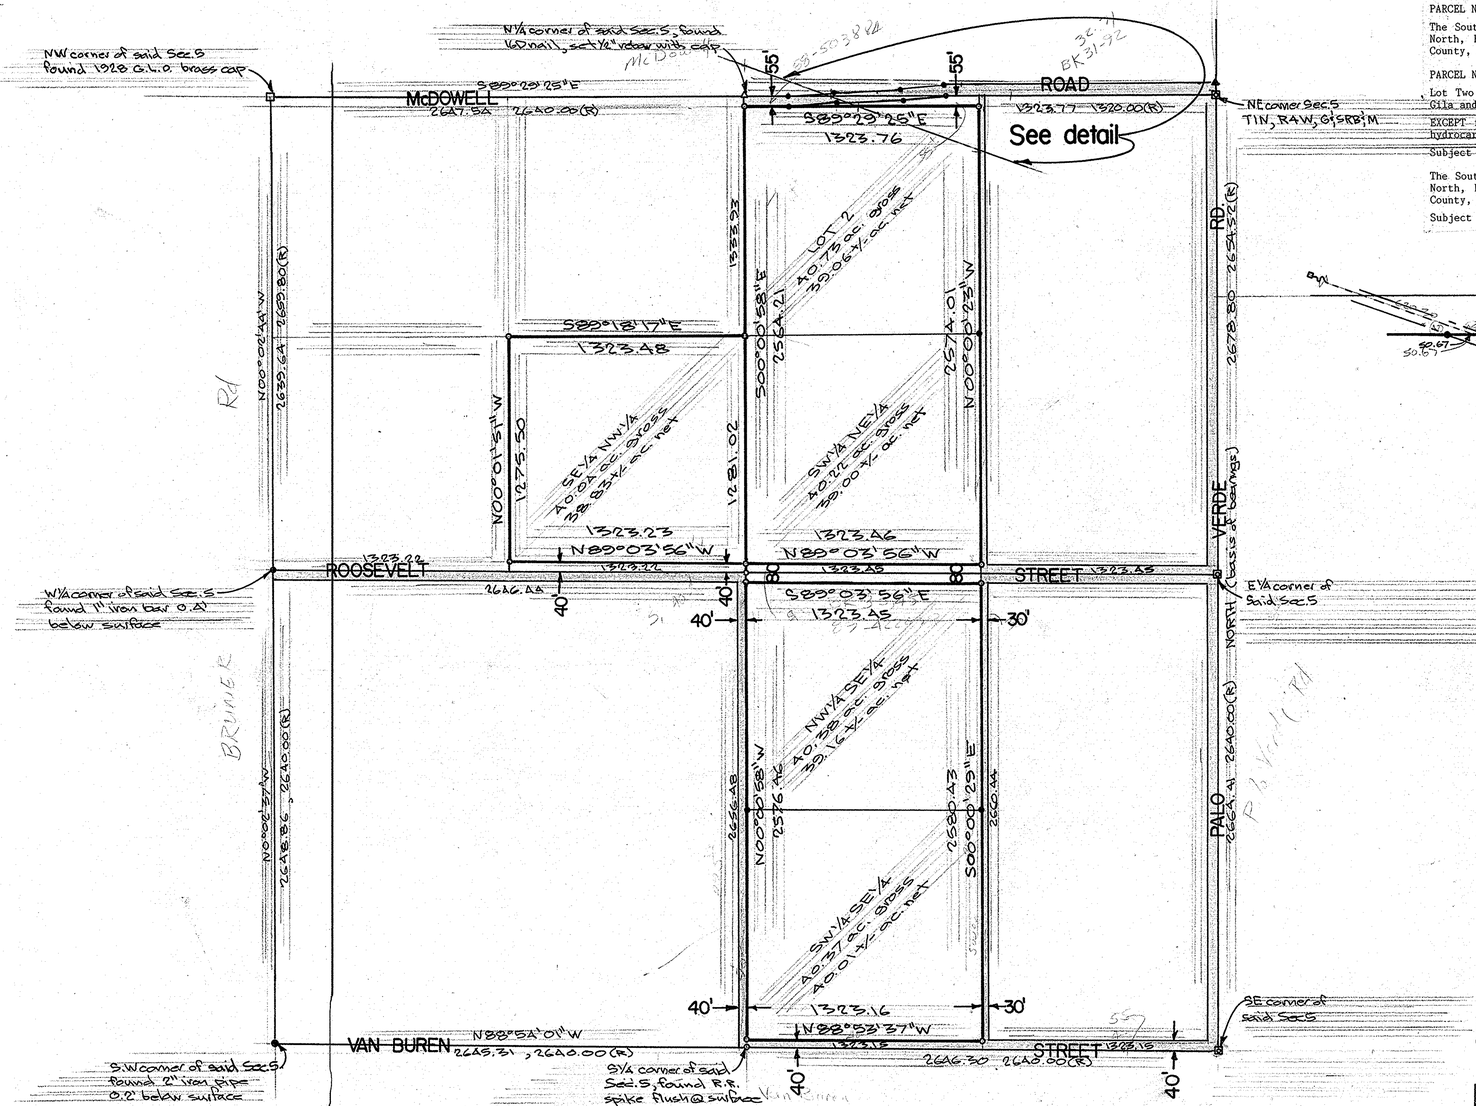

Legal Description

PARCEL NO. 1:

The Southwest quarter of the Southeast quarter of Section Five (5), Township One (1) North, Range Four (4) West of the Gila and Salt River Base and Meridian, Maricopa County, Arizona.

PARCEL NO. 2:

The Northwest quarter of the Southeast quarter of Section Five (5), Township One (1) North, Range Four (4) West of the Gila and Salt River Base and Meridian, Maricopa County, Arizona.

PARCEL NO. 3:

The Southwest quarter of the Northeast quarter of Section Five (5), Township One (1) North, Range Four (4) West of the Gila and Salt River Base and Meridian, Maricopa County, Arizona.

PARCEL NO. 4:

Lot Two (2), Section Five (5), Township One (1) North, Range Four (4) West of the Gila and Salt River Base and Meridian, Maricopa County, Arizona,

EXCEPT from each of the above parcels, 25% of all mineral deposits, oil deposits, hydrocarbons and fissionable materials.

Subject to any easements of record.

The Southeast quarter of the Northwest quarter of Section five (5), Township One (1) North, Range Four (4) West of the Gila and Salt River Base and Meridian, Maricopa County, Arizona.

Subject to any easements of record.

Detail, scale 1"=100'

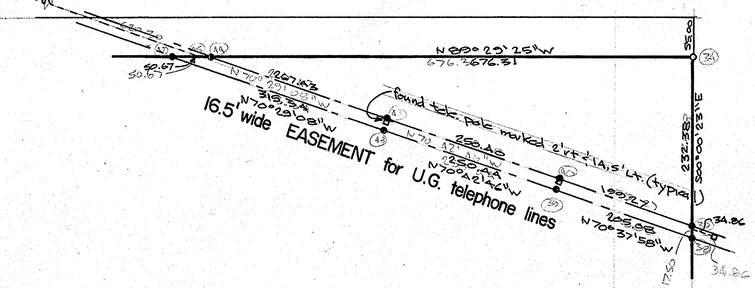

Scale 1"=400'

0' 400' 1000' 2000'

NO.	DATE	REVISION	BY	CK.

Certificate

I hereby certify to Arizona Land Advisors that this survey was made on the ground and under my direction during the month of April, 1993 A.D. and that this plat correctly shows the property lines

67860-1

Ronnie L. Fannin, L.S. 14177

5002 South Tenth Street
Phoenix, Arizona 85040
AFFILIATED SURVEYORS INTERNATIONAL 243-3141

REGISTERED LAND SURVEYOR CERTIFICATE NO. 14177 RONNIEL. FANNIN Date Signed 4-16-93 ARIZONA U.S.A.

CLIENT:
Arizona Land Advisors
4410 N. Saddlebag Tr.
Scottsdale, Arizona
(602) 947-1468
Attn: Mr. Greg Vogel

SCALE: 1"=400'
DESIGNED:
DRAWN: RLF & VDF
CHECKED:
DATE: April 16, 1993
JOB NO.: GV930415
SHEET 1 OF 1