RESULTS of SURVEY
Maricopa County, Arizona

Legend
- ⊡ found C.O.P. brass cap, flush with pavmt.
- ○ set 1/2" rebar with plastic cap
- ● nothing found or set
- (R) record information

Legal Description
A Portion of the SE¼ of the NE¼ of Sec. 31 of T3N, R3E of the G&SRB&M Maricopa County, Arizona, described as follows:

LOT Eleven (11) of ORCHID PARK as shown on Book 67 of Maps, page 13 in the office of the Maricopa County Recorders, Maricopa County, Arizona;

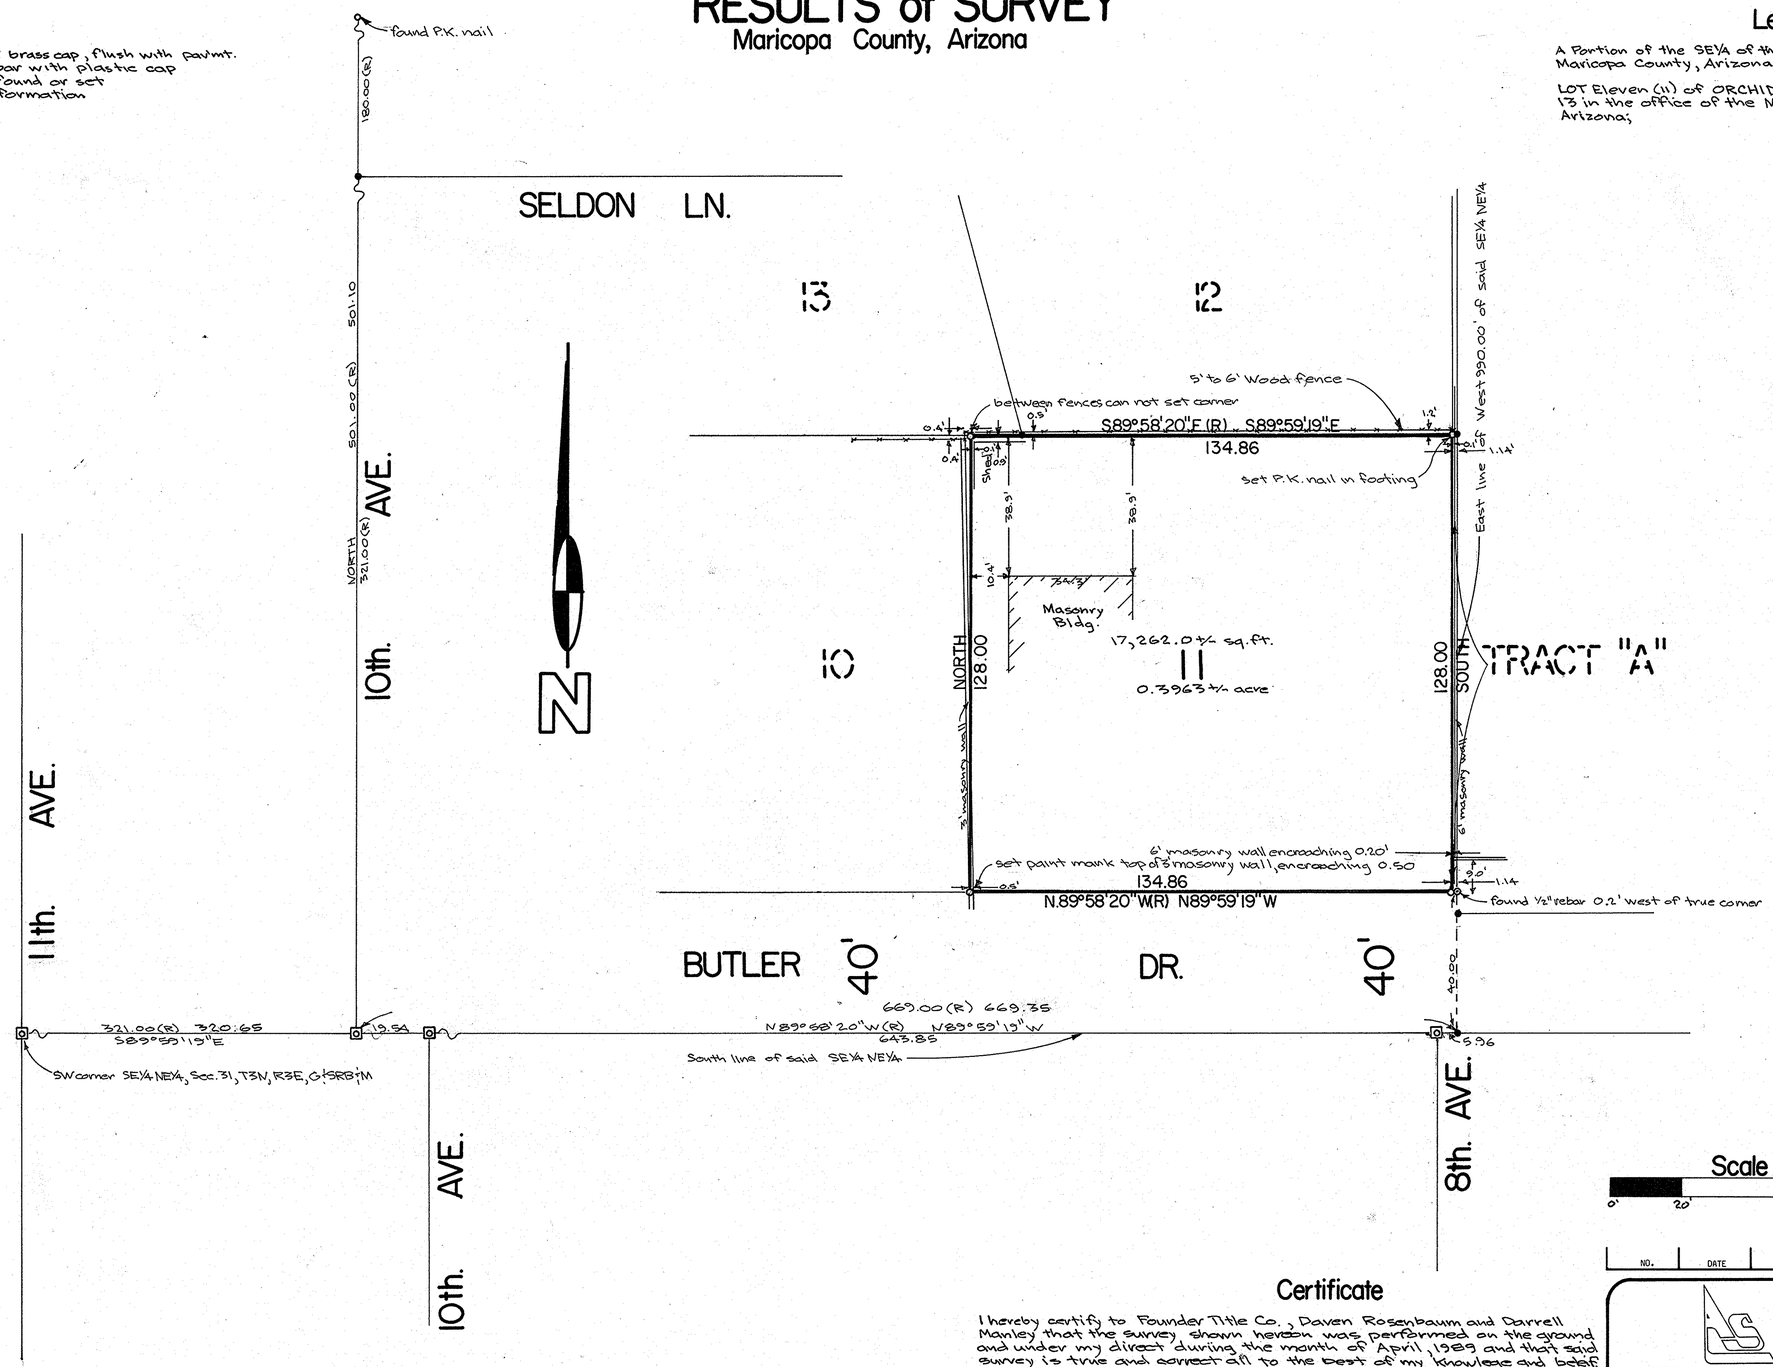

Scale 1" = 20'

0' 20' 50' 100'

NO.	DATE	REVISION	BY	CK.

Certificate
I hereby certify to Founder Title Co., Daven Rosenbaum and Darrell Manley that the survey shown hereon was performed on the ground and under my direct during the month of April, 1989 and that said survey is true and correct all to the best of my knowlege and beleif.

67910-1

Ronnie L. Fannin, L.S. 14177

AFFILIATED SURVEYORS INTERNATIONAL
5002 South Tenth Street
Phoenix, Arizona 85040
243-3141

REGISTERED LAND SURVEYOR CERTIFICATE NO. 14177 RONNIE L. FANNIN Date Signed 4-27-89 ARIZONA, U.S.A.

CLIENT:
Mr. Darrell Manley
800 W. Butler Dr.
Phoenix, Arizona
(602) 943-9333

SCALE: 1"=20'
DESIGNED:
DRAWN: RLF
CHECKED:
DATE: 4-27-89
JOB NO.: 890426
SHEET 1 OF 1