RESULTS of SURVEY

Maricopa County, Arizona

Legend

- ⊡ found brass cap in hand hole
- ○ set 1/2" rebar with plastic cap
- ● nothing found or set
- (R) record information

Legal Description

A PORTION of the SW¼ SW¼ of Sec. 28, T1N, R3E, G&SRB&M, Maricopa County, Arizona, described as follows:
Lot Eight (8) of SUBURBAN GARDENS as shown in BK. 35 of Maps, pg. 28 in the office of the Maricopa County Recorders, Maricopa County, Arizona;
EXCEPT the West 7.00 feet thereof.

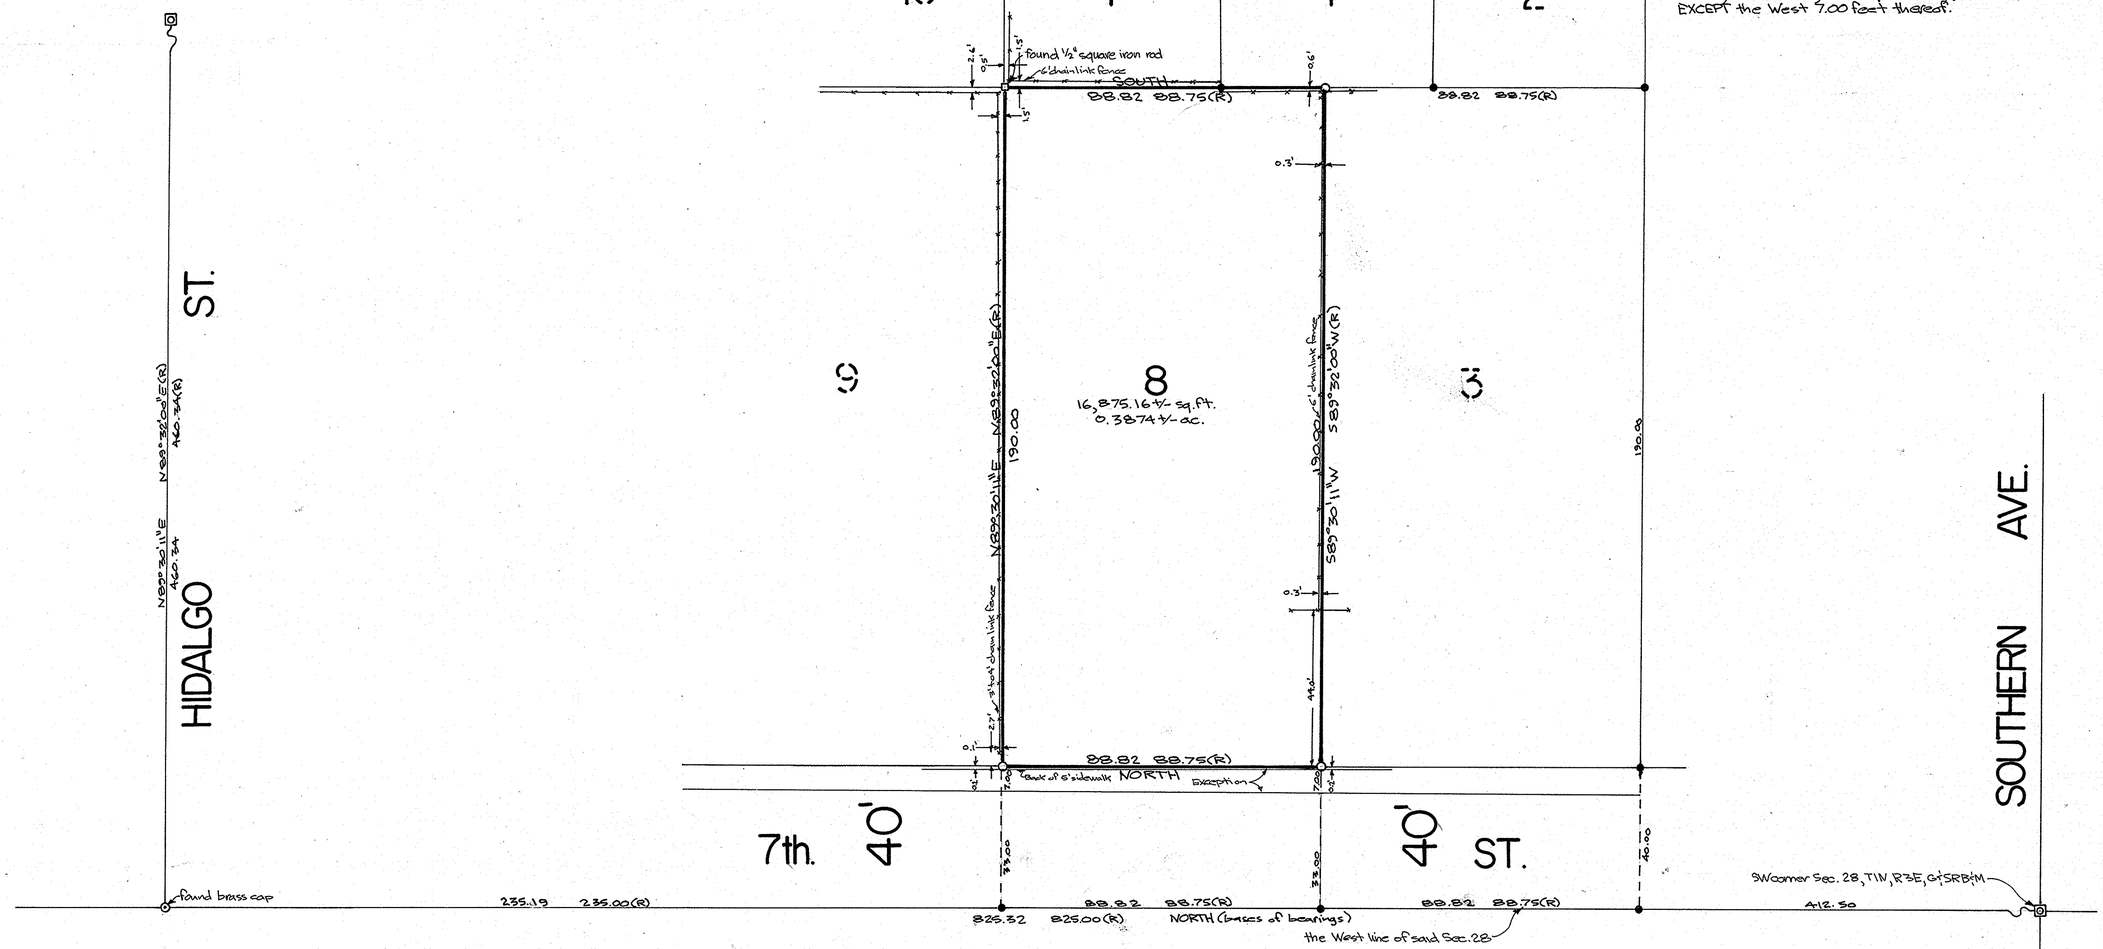

Scale 1" = 20'

0' 20' 50' 100'

NO.	DATE	REVISION	BY	CK.

Certificate

I hereby certify to Mr. Lino Aragon that the survey shown hereon was performed on the ground and under my direction during the month of May, 1989 and that said survey is true & correct all to the best of my knowledge and belief.

67911-1

Ronnie L. Fannin, L.S. 14177

AFFILIATED SURVEYORS INTERNATIONAL
5002 South Tenth Street
Phoenix, Arizona 85040
243-3141

REGISTERED LAND SURVEYOR CERTIFICATE NO. 14177 RONALD L. FANNIN Date Signed 5-2-89 ARIZONA U.S.A.

CLIENT:
Mr. Lino Aragon
5815 S. 7th St.
Phoenix, Arizona
85040

SCALE: 1" = 20'
DESIGNED:
DRAWN:
CHECKED:
DATE: 5-2-89
JOB NO.: 890502
SHEET 1 OF 1

LA890502-5a