RESULTS of SURVEY
Maricopa County, Arizona

Legend

- ◘ found Brass cap in hand hole
- ● nothing found or set
- o set ½" rebar with cap
- (R) record information

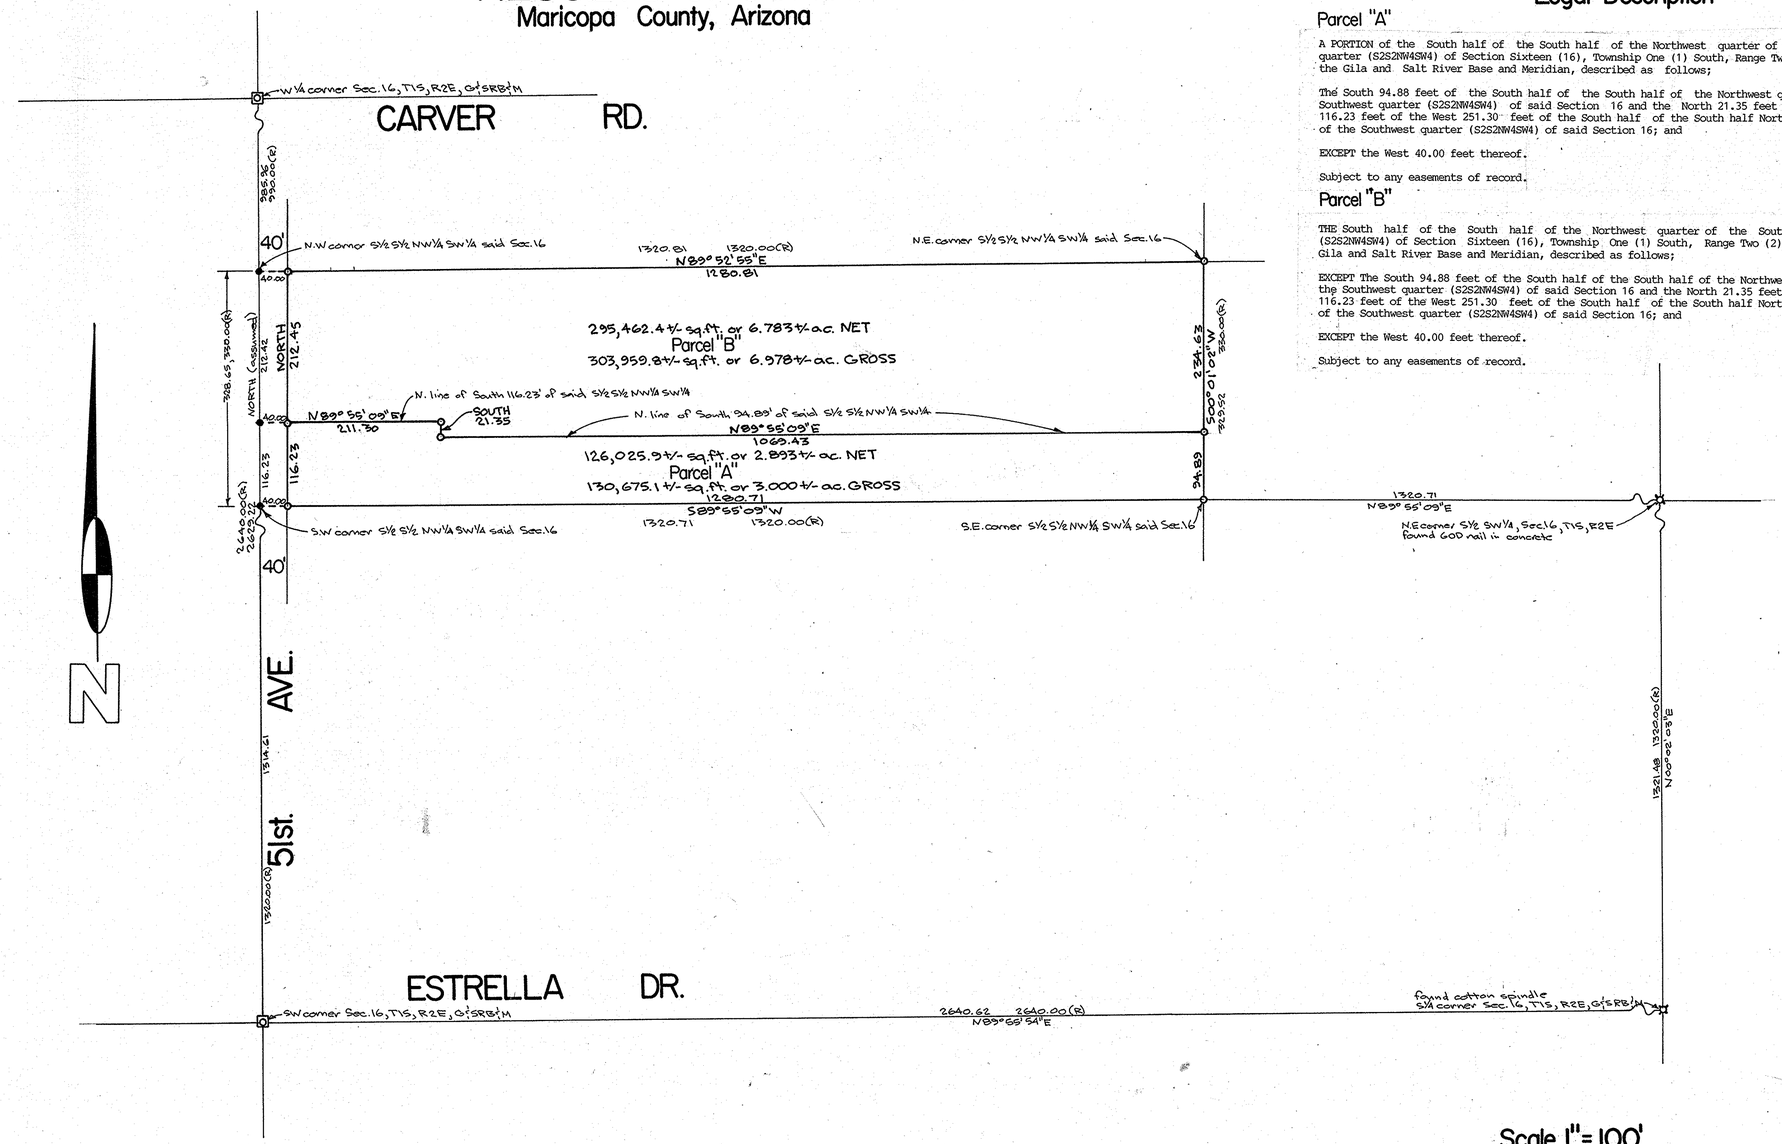

Legal Description

Parcel "A"

A PORTION of the South half of the South half of the Northwest quarter of the Southwest quarter (S2S2NW4SW4) of Section Sixteen (16), Township One (1) South, Range Two (2) East of the Gila and Salt River Base and Meridian, described as follows;

The South 94.88 feet of the South half of the South half of the Northwest quarter of the Southwest quarter (S2S2NW4SW4) of said Section 16 and the North 21.35 feet of the South 116.23 feet of the West 251.30 feet of the South half of the South half Northwest quarter of the Southwest quarter (S2S2NW4SW4) of said Section 16; and

EXCEPT the West 40.00 feet thereof.

Subject to any easements of record.

Parcel "B"

THE South half of the South half of the Northwest quarter of the Southwest quarter (S2S2NW4SW4) of Section Sixteen (16), Township One (1) South, Range Two (2) East of the Gila and Salt River Base and Meridian, described as follows;

EXCEPT The South 94.88 feet of the South half of the South half of the Northwest quarter of the Southwest quarter (S2S2NW4SW4) of said Section 16 and the North 21.35 feet of the South 116.23 feet of the West 251.30 feet of the South half of the South half Northwest quarter of the Southwest quarter (S2S2NW4SW4) of said Section 16; and

EXCEPT the West 40.00 feet thereof.

Subject to any easements of record.

Scale 1" = 100'

0' 100' 250' 500'

NO.	DATE	REVISION	BY	CK.

Certificate

I hereby certify to Mr. Tom Haynoos that the survey shown hereon was performed on the ground and under my direction during the month of March, 1989, and that said survey is true and correct all to the best of my knowledge and beleif.

67913-1

Ronnie L. Fannin, L.S. 14177

5002 South Tenth Street
Phoenix, Arizona 85040

AFFILIATED SURVEYORS INTERNATIONAL 243-3141

REGISTERED LAND SURVEYOR CERTIFICATE NO. 14177 RONNIE L. FANNIN Date Signed 3-17-89 ARIZONA, U.S.A.

CLIENT:
Mr. Tom Haynoos
Rt. 1, Box 164
Carthage, Texas 75633

SCALE: 1" = 100'
DESIGNED:
DRAWN:
CHECKED:
DATE: 3-17-89
JOB NO.: 890317
SHEET 1 OF 1