RESULTS of SURVEY
Maricopa County, Arizona
of the
IRISH FARMHOUSE SITE

Legal Description

A PORTION of the NE¼ of Sec. 5, T.1N., R.3E., G.&S.R.B.&M., Maricopa County, Arizona, described as follow:

Commencing at the North quarter corner of said Section 5; thence S00°10'15"W along the North-South midsection line, 1143.45 feet; thence S89°35'16"E, 464.09 feet to the TRUE POINT OF BEGINNING; thence S89°35'16"E, 284.00 feet; thence S00°11'03"W, 5.05 feet; thence S45°11'03"W, 87.68 feet; thence S00°11'03"W, 61.00 feet; thence N89°48'57"W, 222.00 feet; thence N00°11'03"E, 129.18 feet to the TRUE POINT OF BEGINNING.
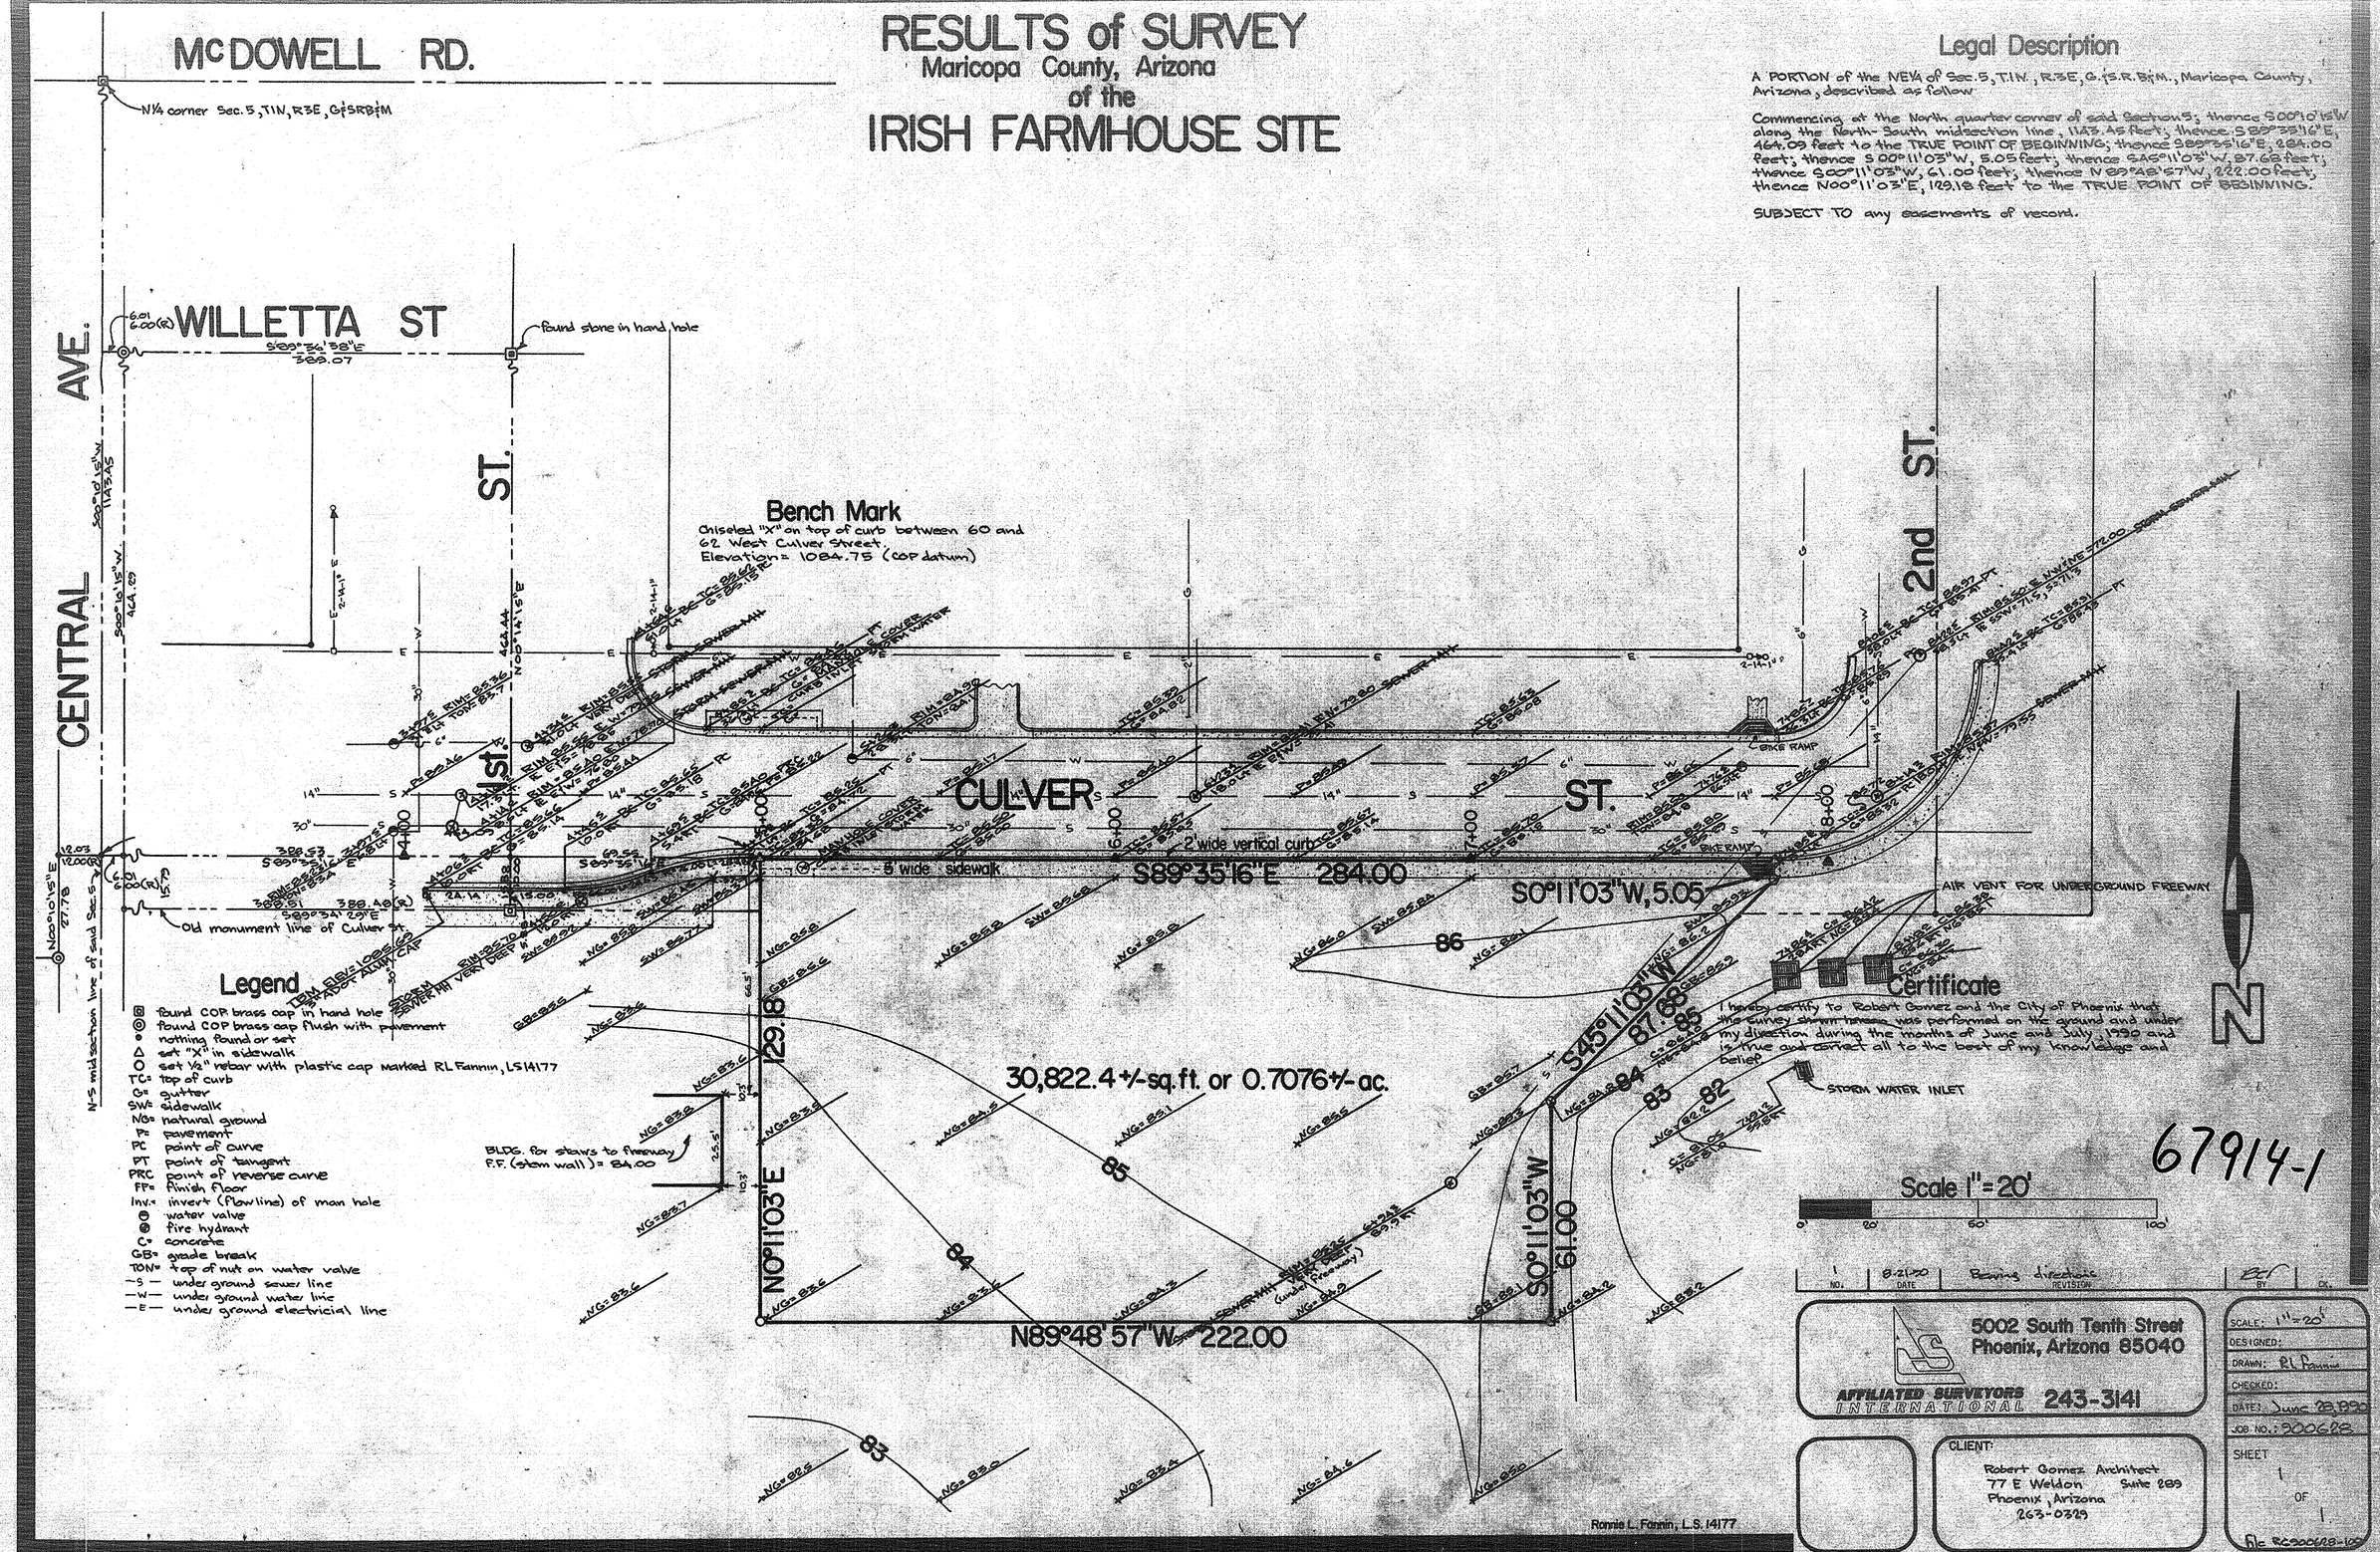
SUBJECT TO any easements of record.