RESULTS of SURVEY

Maricopa County, Arizona

Legend

○ set 18" long #4 rebar with plastic cap
(R) record information MCR BK 54 of Maps, pg. 31

Legal Description

Parcel "A"
A PORTION of the SE¼, Sec. 35, T4N, R3E, G&SRB&M, Maricopa County, Arizona, described as follows:
LOT 143 of CAMPO BELLO Subdivision as shown in the office of the Recorder BK. 54 of Maps, pg. 31, Maricopa County, Arizona;
EXCEPT the South 100.00' and the East 64.36':

Parcel "B"
A PORTION of the SE¼, Sec. 35, T4N, R3E, G&SRB&M, Maricopa County, Arizona, described as follows:
The South 100.00' of LOT 143 of CAMPO BELLO Subdivision as shown in the office of the Recorder BK 54 of Maps, pg. 31, Maricopa County, Arizona;
EXCEPT the EAST 64.36':

Parcel "C"
A PORTION of the SE¼, Sec. 35, T4N, R3E, G&SRB&M, Maricopa County, Arizona, described as follows:
The East 64.36' of LOT 143 of CAMPO BELLO Subdivision as shown in the office of the Recorder BK 54 of Maps, pg. 31, Maricopa County, Arizona;

ALL PARCELS: subject to any easements of record.

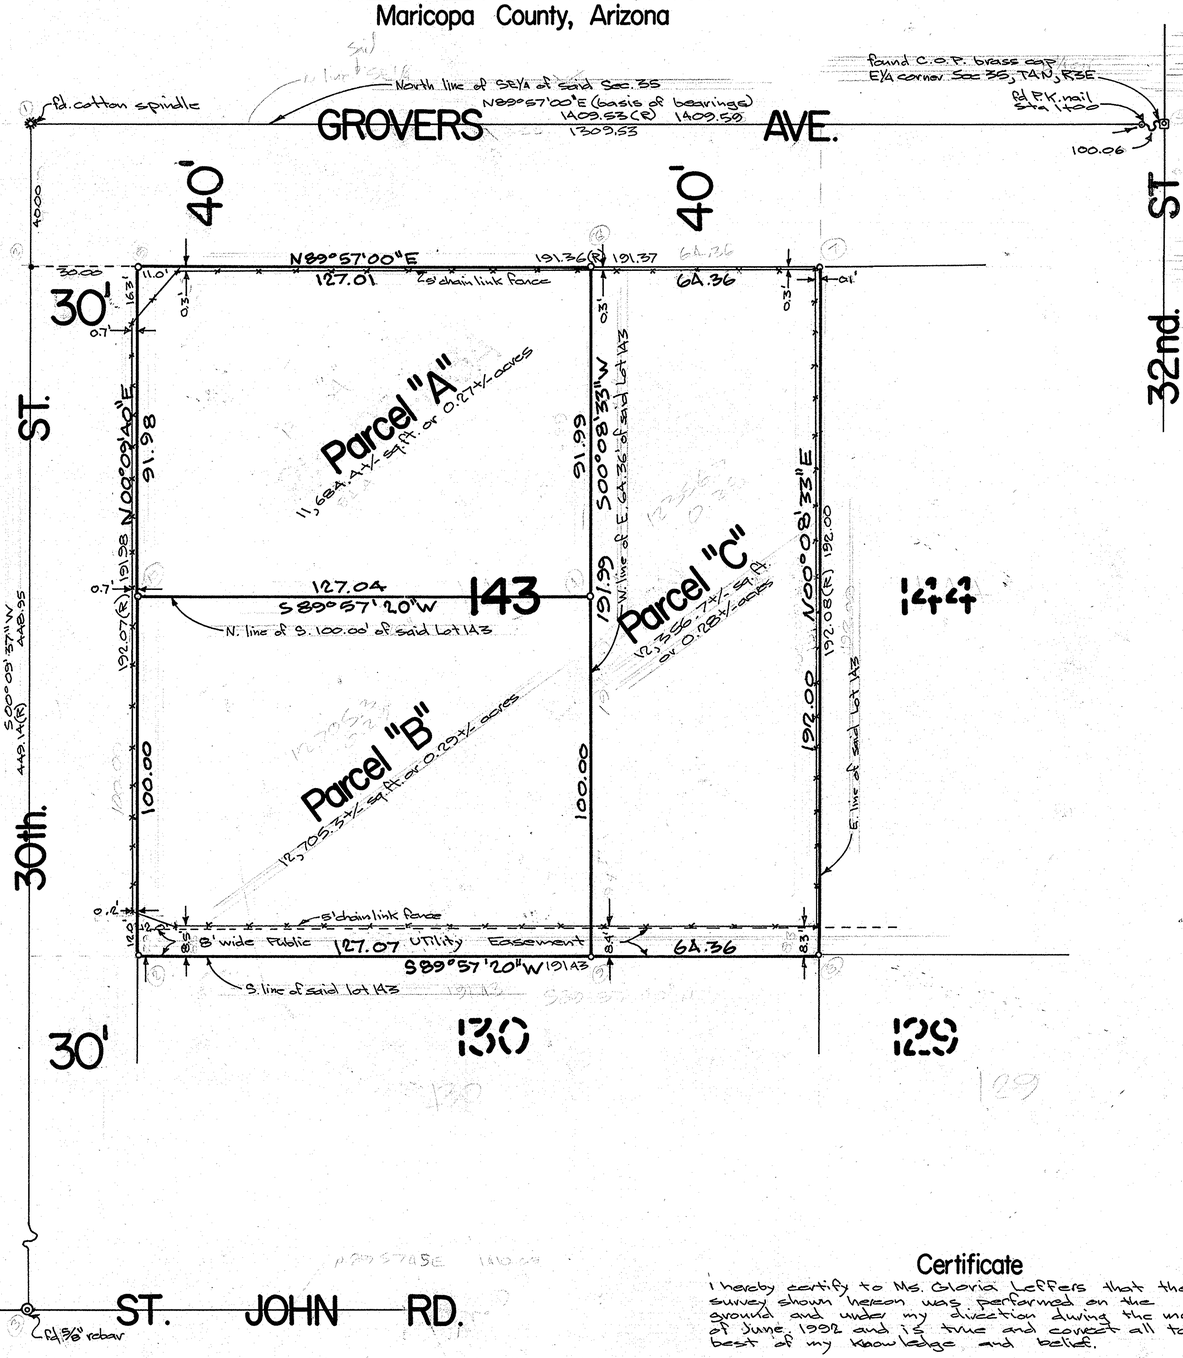

Vicinity Map

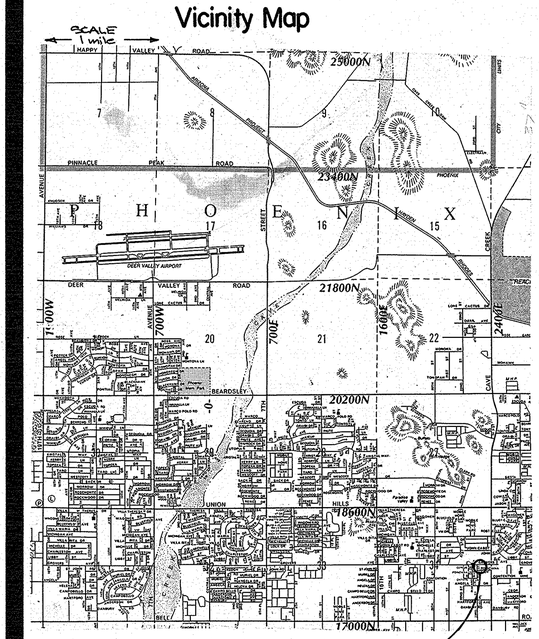

Certificate

I hereby certify to Ms. Gloria Leffers that the survey shown hereon was performed on the ground and under my direction during the month of June 1992 and is true and correct all to the best of my knowledge and belief.

67916-1

Ronnie L. Fannin, L.S. 14177

Scale 1" = 20'

0' 20' 50' 100'

NO.	DATE	REVISION	BY	CK.
1	11-21-91	added "S" to Grovers Ave		

5002 South Tenth Street
Phoenix, Arizona 85040
AFFILIATED SURVEYORS INTERNATIONAL 243-3141

REGISTERED LAND SURVEYOR CERTIFICATE NO. 14177 RONNIEL FANNIN ARIZONA U.S.A.

CLIENT:
Ms. Gloria Leffers
3047 E. Greenway Rd.
Phoenix, AZ. 85032

SCALE:	1" = 20'
DESIGNED:	
DRAWN:	RLF
CHECKED:	
DATE:	July 1, 1992
JOB NO.:	GL910925
SHEET	GL920622 GL-10
	1 OF 1