RESULTS of SURVEY
Maricopa County, Arizona

Legend
- found brass cap in hand hole
- set 1/2" rebar marked LS14177

Legal Description

The East 330 feet (East half) of the Southeast quarter of the Southwest quarter of the Northeast quarter (E2SE4SW4NE4) of Section Thirty two (32), Township Two (2) North, Range One (1) East of the Gila and Salt River Base and Meridian, Maricopa County, Arizona.

SUBJECT to any easement of record.

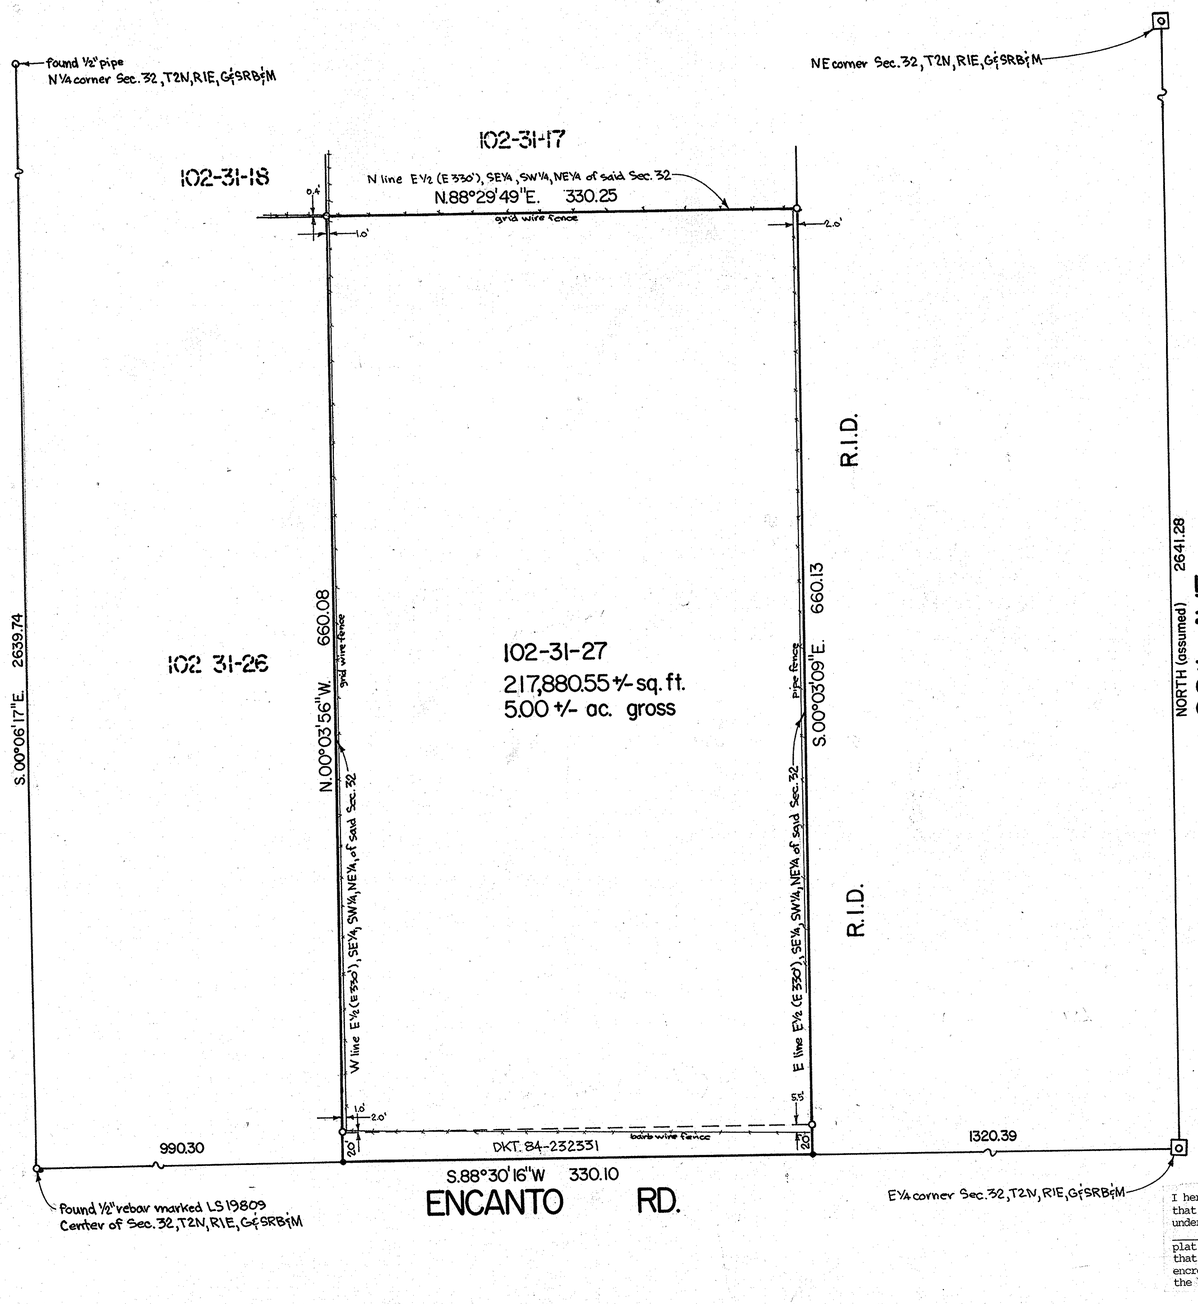

Scale 1"=50'

0 50 125 250

NO.	DATE	REVISION	BY	CK.

Certificate

I hereby certify to Mr. & Mrs. Jesse Jones that this survey was made on the ground and under my direction during the month of July, 1988 A.D.; and that this plat correctly shows the property lines and that there are no discrepancies, conflicts, encroachments, except as shown hereon: All to the best of my knowledge and belief.

67921-1

Ronnie L. Fannin, L.S. 14177

REGISTERED LAND SURVEYOR CERTIFICATE NO. 14177 Ronnie L. Fannin 8-4-88 ARIZONA U.S.A.

AFFILIATED SURVEYORS INTERNATIONAL
5002 South Tenth Street
Phoenix, Arizona 85040

CLIENT:
Mr. & Mrs. Jesse Jones
10522 W. Earll Drive
Phoenix, Arizona
(602) 877-3870

SCALE: 1"=50'
DESIGNED:
DRAWN:
CHECKED:
DATE: Aug 2, 1988
JOB NO.: JJ 880729
SHEET 1 OF 1