RESULTS of SURVEY

Maricopa County, Arizona

Legend

- found brass cap flush
- o set ½" rebar with cap
- ● nothing found or set
- NG natural ground elevation
- P pavement elevation
- TC top of curb elevation
- G curb gutter flowline elevation

Legal Description

The South 250.00 feet of the East half of the East half of the Northeast quarter of the Northwest quarter of the Northwest quarter (E2E2NE4NW4NW4) of Section Thirty-Four (34), Township Two (2) North, Range Three (3) East of the Gila and Salt River Base and Meridian, Maricopa County, Arizona.

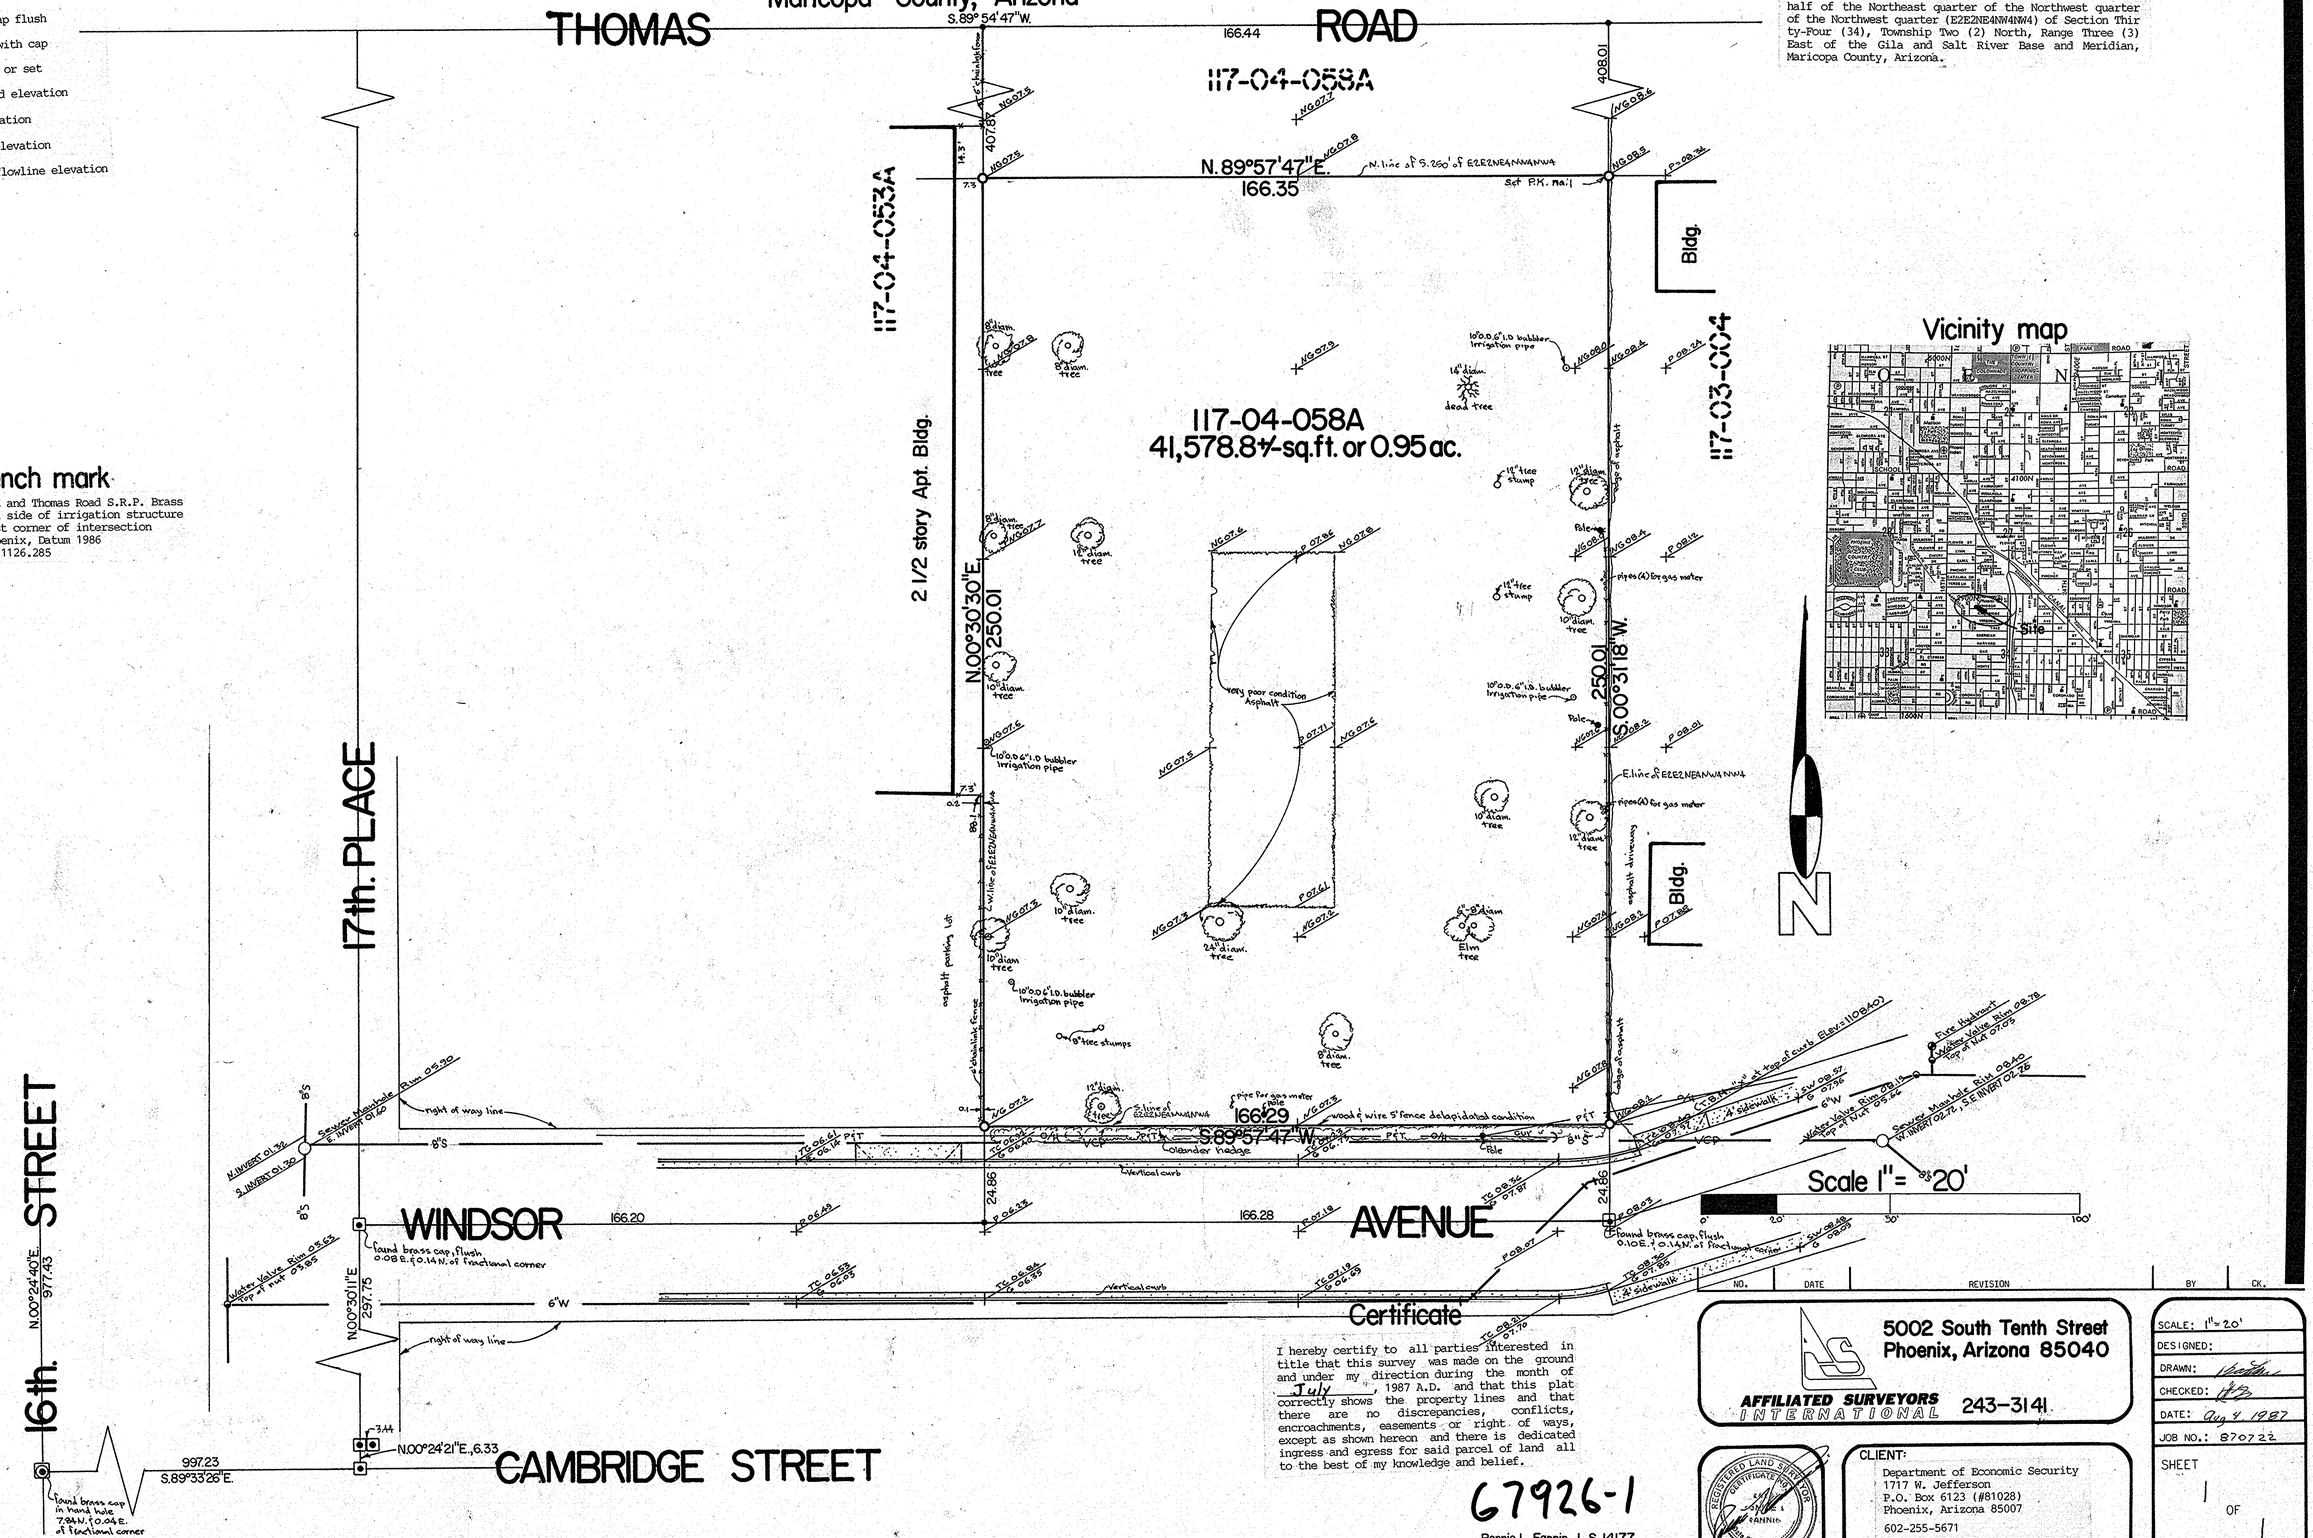

Bench mark

20th Street and Thomas Road S.R.P. Brass cap on West side of irrigation structure on Southwest corner of intersection City of Phoenix, Datum 1986 Elevation 1126.285

Vicinity map

NO.	DATE	REVISION	BY	CK.

Certificate

I hereby certify to all parties interested in title that this survey was made on the ground and under my direction during the month of July, 1987 A.D. and that this plat correctly shows the property lines and that there are no discrepancies, conflicts, encroachments, easements or right of ways, except as shown hereon and there is dedicated ingress and egress for said parcel of land all to the best of my knowledge and belief.

67926-1

Ronnie L. Fannin, L.S. 14177

REGISTERED LAND SURVEYOR CERTIFICATE NO. 14177 RONNIE L. FANNIN ARIZONA, U.S.A.

5002 South Tenth Street
Phoenix, Arizona 85040

AFFILIATED SURVEYORS INTERNATIONAL 243-3141

CLIENT:
Department of Economic Security
1717 W. Jefferson
P.O. Box 6123 (#81028)
Phoenix, Arizona 85007
602-255-5671
Attn: Gene Wallace

SCALE: 1" = 20'
DESIGNED:
DRAWN:
CHECKED:
DATE: Aug 4, 1987
JOB NO.: 870722
SHEET 1 OF 1