RESULTS of SURVEY

Maricopa County, Arizona

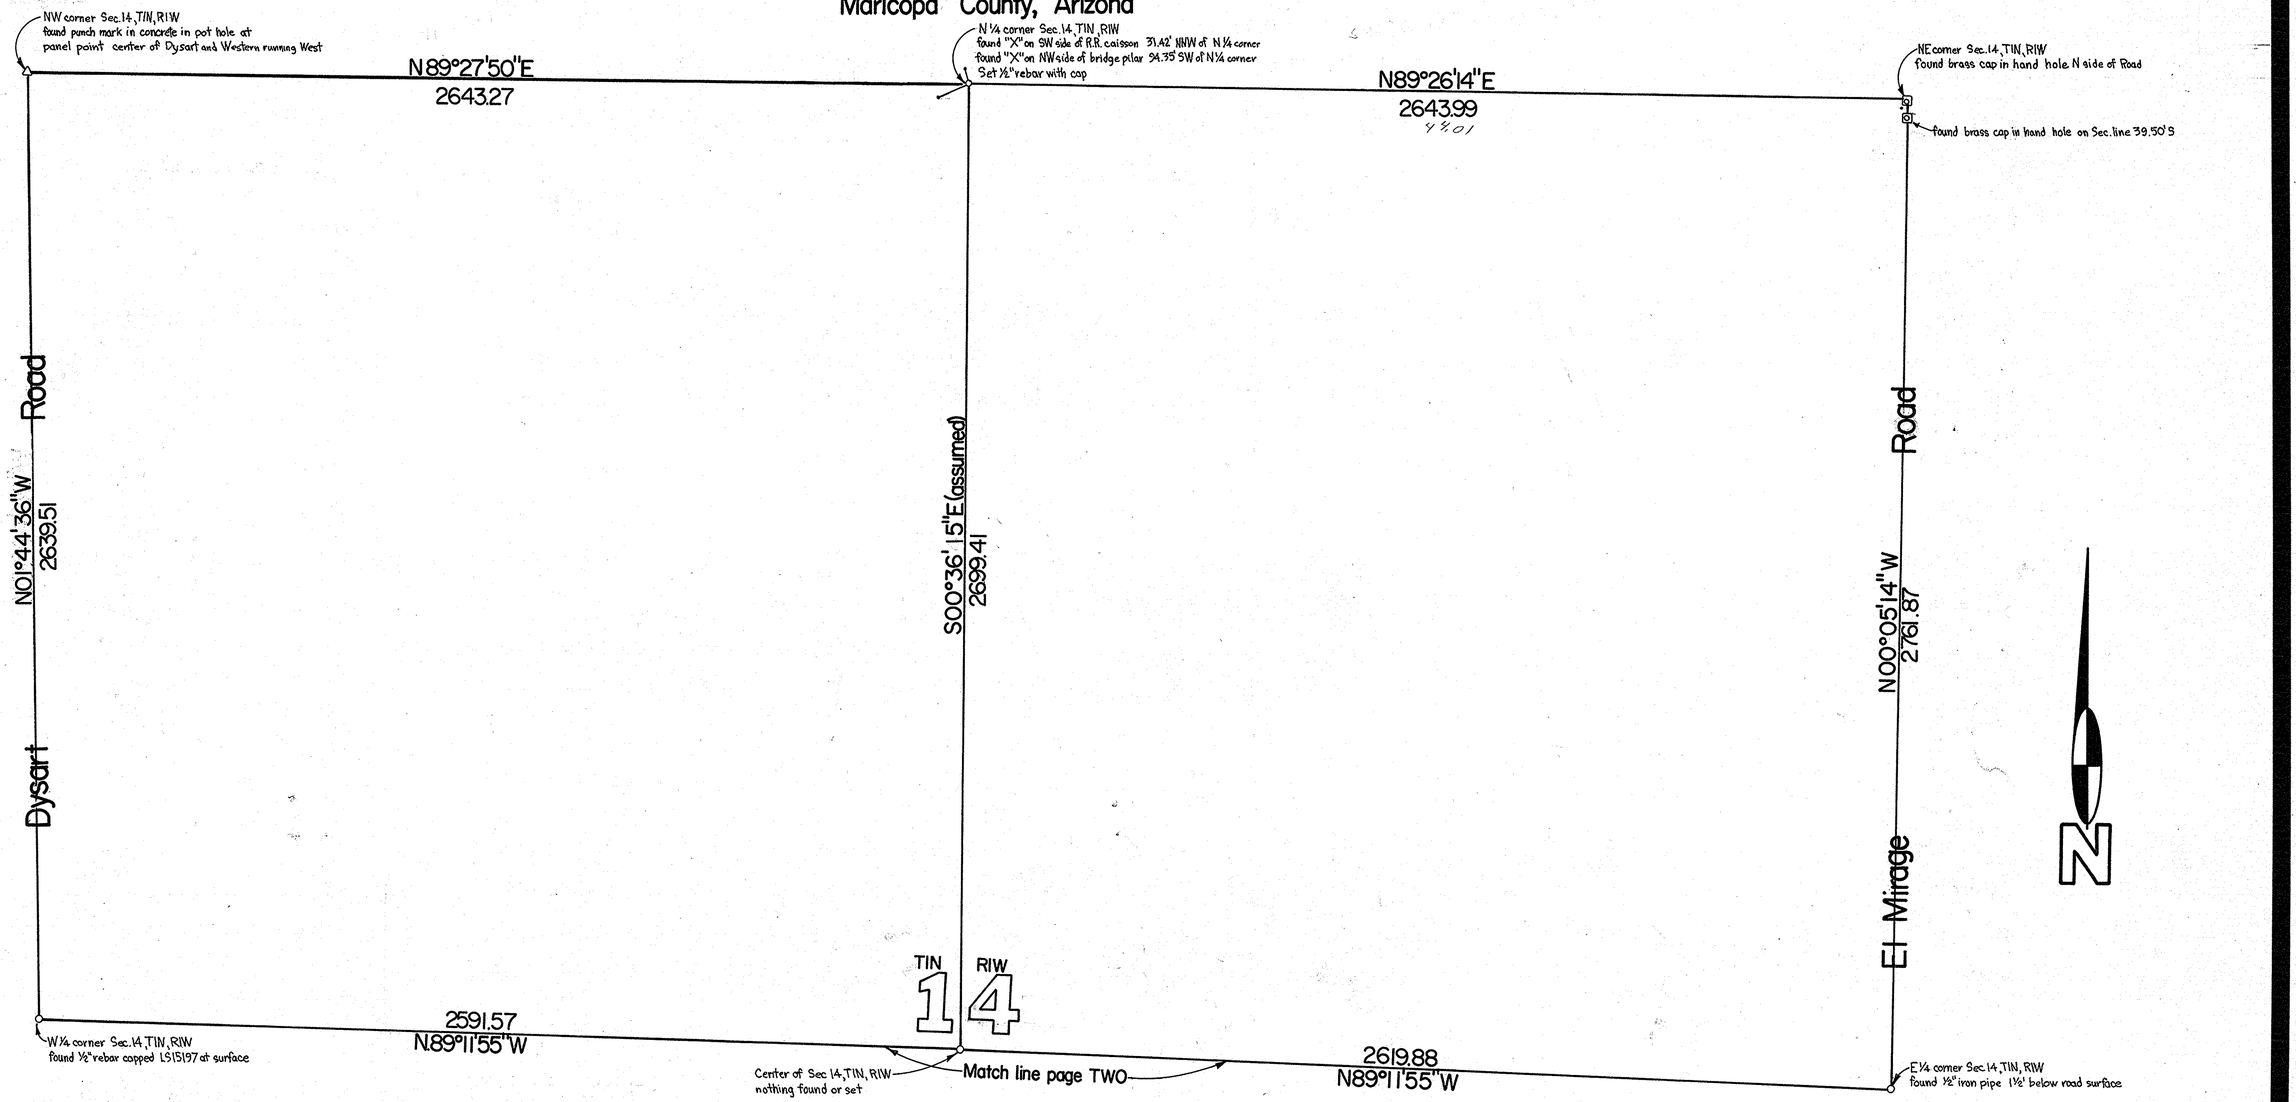

Scale 1"=200'

0' 200' 500' 1000'

Vicinity Map

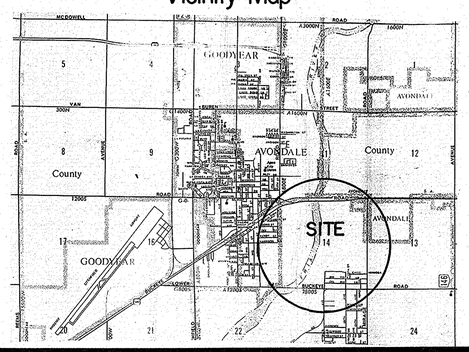

Certificate

I hereby certify to Flood Control Dist. of M.C. that this survey shown hereon was perfromed under my direction during the month of August 1987 A.D. and that it is true and correct: All to the best of my knowledge and belief:

67927-1

Ronnie L. Fannin, L.S. 14177

NO.	DATE	REVISION	BY	CK.

5002 South Tenth Street
Phoenix, Arizona 85040

AFFILIATED SURVEYORS INTERNATIONAL 243-3141

REGISTERED LAND SURVEYOR CERTIFICATE NO. 14177 RONALD L. FANNIN DATE SIGNED 8-19-87 ARIZONA U.S.A.

CLIENT:

Flood Control District
of Maricopa County
3335 W. Durango Street
Phoenix, Arizona 85009
602-626-1501

SCALE: 1"=200'
DESIGNED:
DRAWN:
CHECKED:
DATE: 8-17-87
JOB NO.: 870729
SHEET 1 OF 2