RESULTS of SURVEY

Maricopa County, Arizona

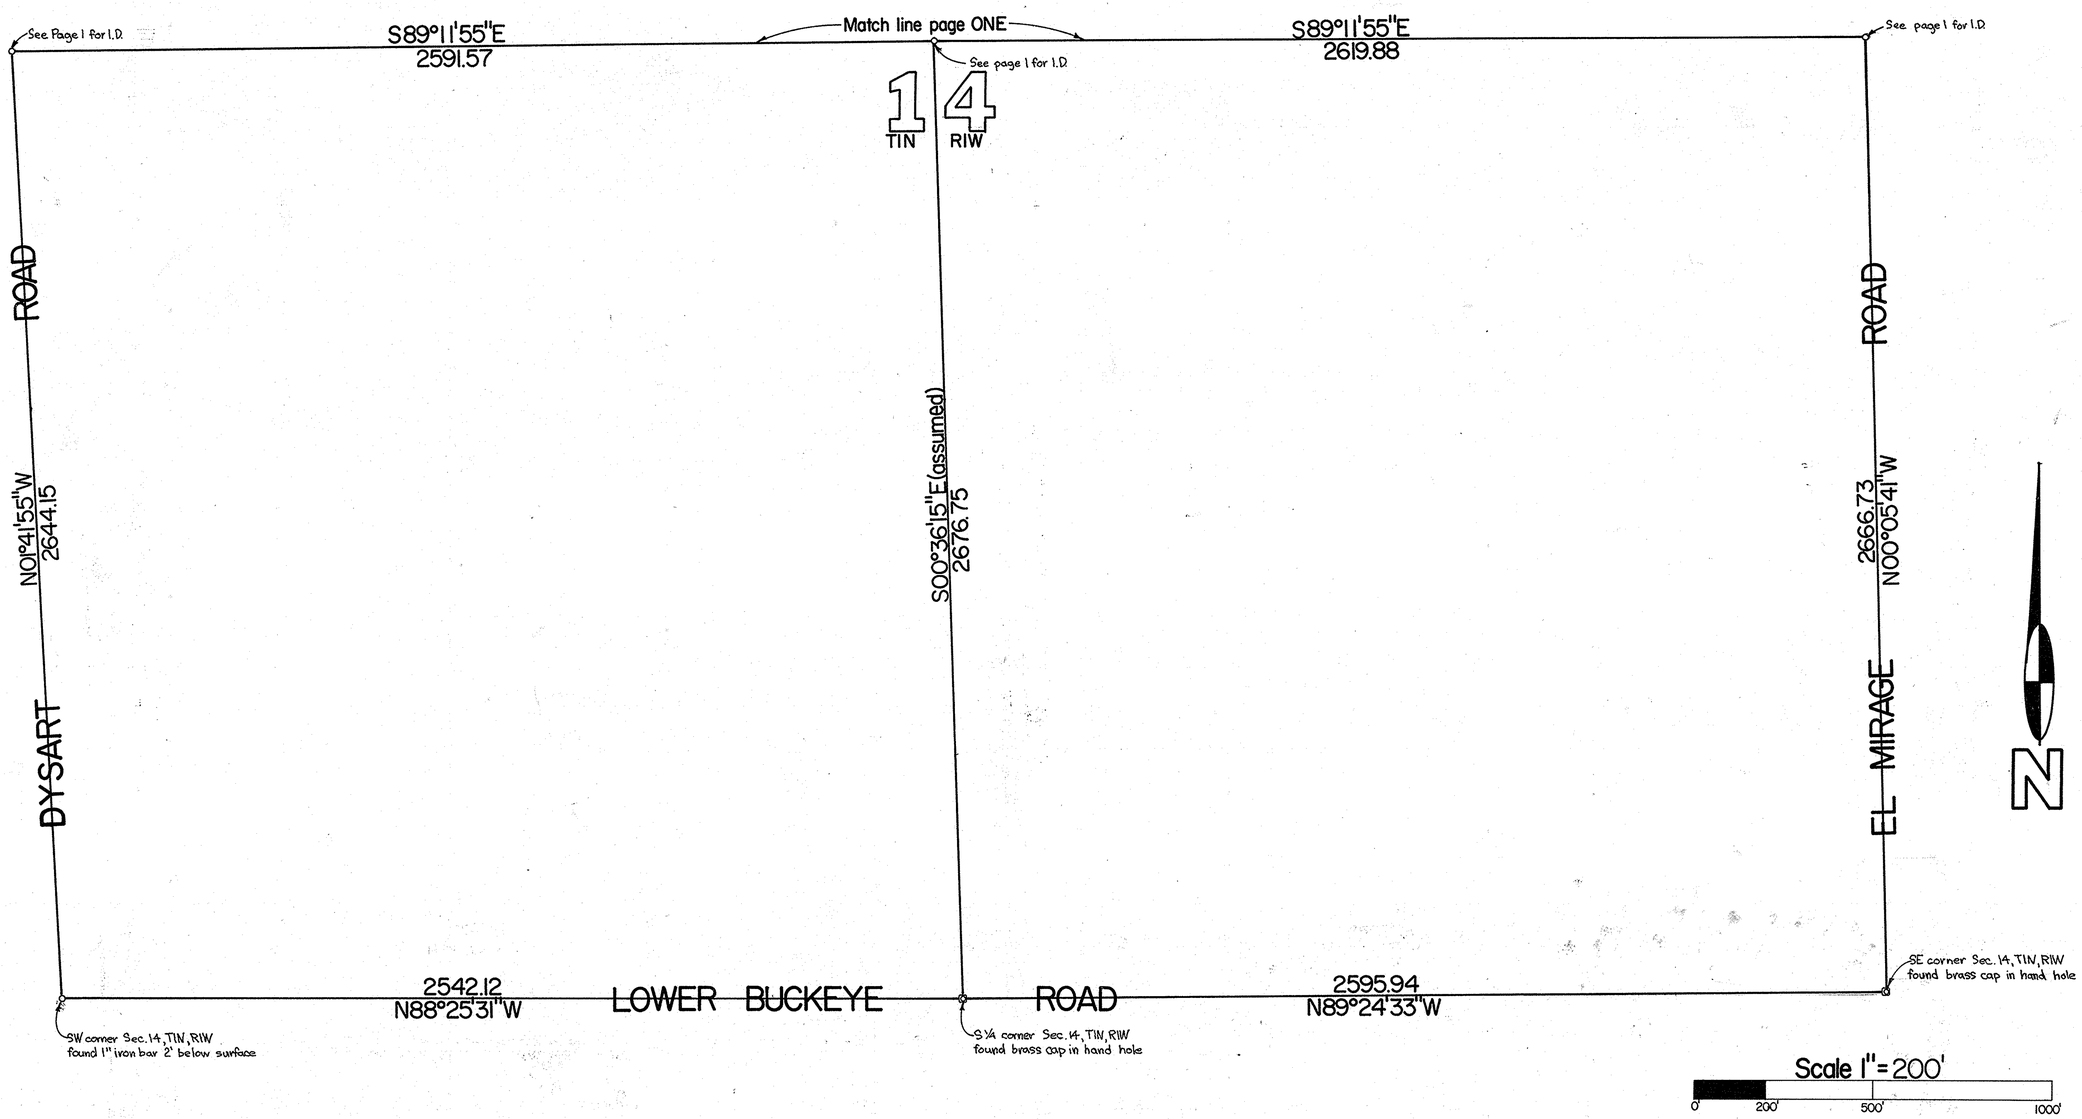

NO.	DATE	REVISION	BY	CK.

Certificate

I hereby certify to Flood Control Dist of Mar. that this survey shown hereon was perfromed under my direction during the month of August 1987 A.D. and that it is true and correct! All to the best of my knowledge and belief:

67928-2

Ronnie L. Fannin, L.S. 14177

5002 South Tenth Street
Phoenix, Arizona 85040

AFFILIATED SURVEYORS INTERNATIONAL 243-3141

REGISTERED LAND SURVEYOR CERTIFICATE RONNIE L. FANNIN 14177 Date Signed 8-18-87 ARIZONA U.S.A.

CLIENT:

Flood Control District
of Maricopa County
3335 W. Durango Street
Phoenix, Arizona 85009

602-262-1501

SCALE: 1"=200'
DESIGNED:
DRAWN:
CHECKED:
DATE: 8-18-87
JOB NO.: 870729

SHEET 2 OF 2