RESULTS of SURVEY
Maricopa County, Arizona

Legend

Legal Description

Section Fourteen (14) of Township One (1) North, Range One (1) West of the Gila and Salt River Base and Meridian, Maricopa County, Arizona.

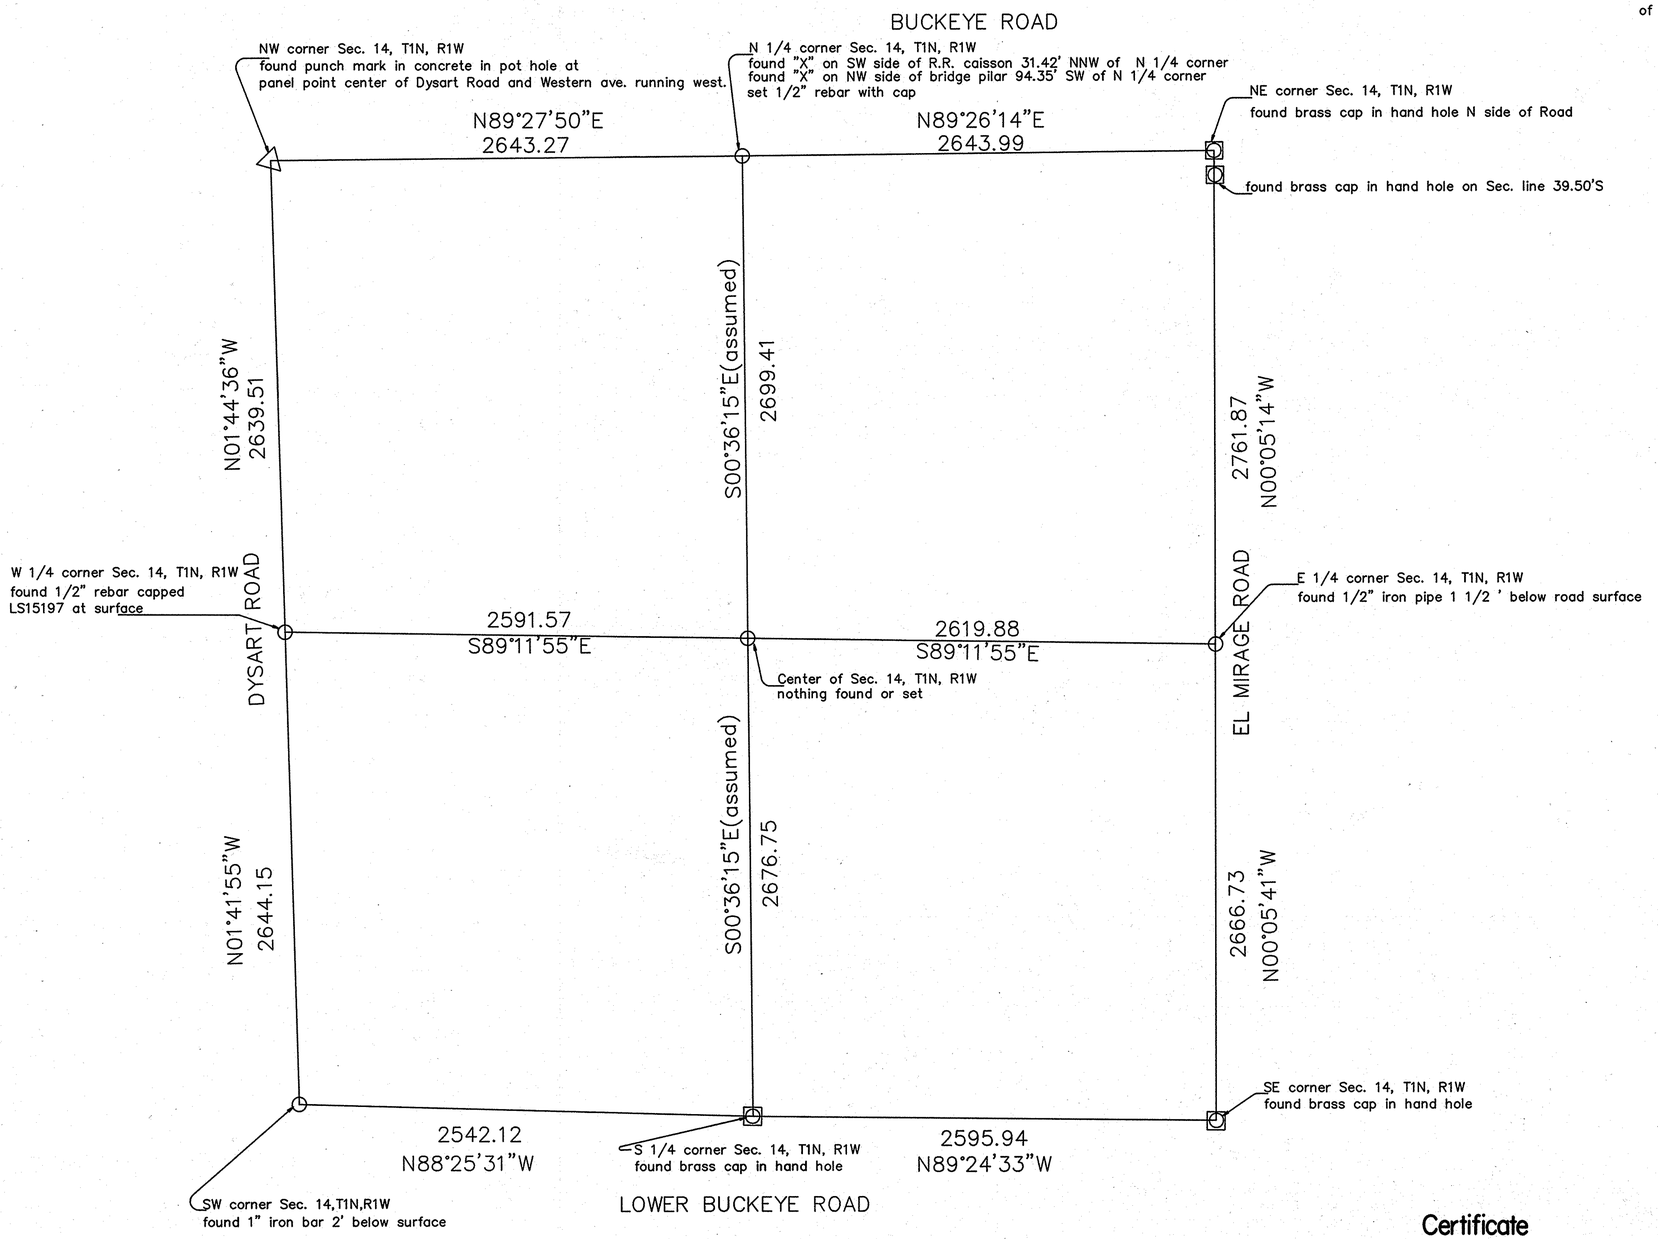

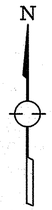

Scale 1"=400'

400' 1000' 2000'

Certificate

I hereby certify to Flood Control Dist. of M.C. that this survey shown hereon was performed under my direction during the month of August, 1987 A.D. and that it is true and correct: All to the best of my knowledge and belief:

67931-1

Ronnie L. Fannin, L.S. 14177

NO.	DATE	REVISION	BY	CK.

AFFILIATED SURVEYORS INTERNATIONAL
5002 South Tenth Street
Phoenix, Arizona 85040
256-0335

CLIENT:
Flood Control District of Maricopa County
3335 W. Durango Street
Phoenix, Arizona 85009
602-262-1501

SCALE: 1"=40
DESIGNED:
DRAWN: FCMS
CHECKED:
DATE: 10-28-87
JOB NO.: 870710
SHEET 1 OF 1