RESULTS of SURVEY

Maricopa County, Arizona

Legend

- ◎ found brass cap
- ◉ found 1/2" iron pipe
- ⊡ found brass cap in hand hole
- ● nothing found or set
- o set 1/2" rebar
- (R) record information

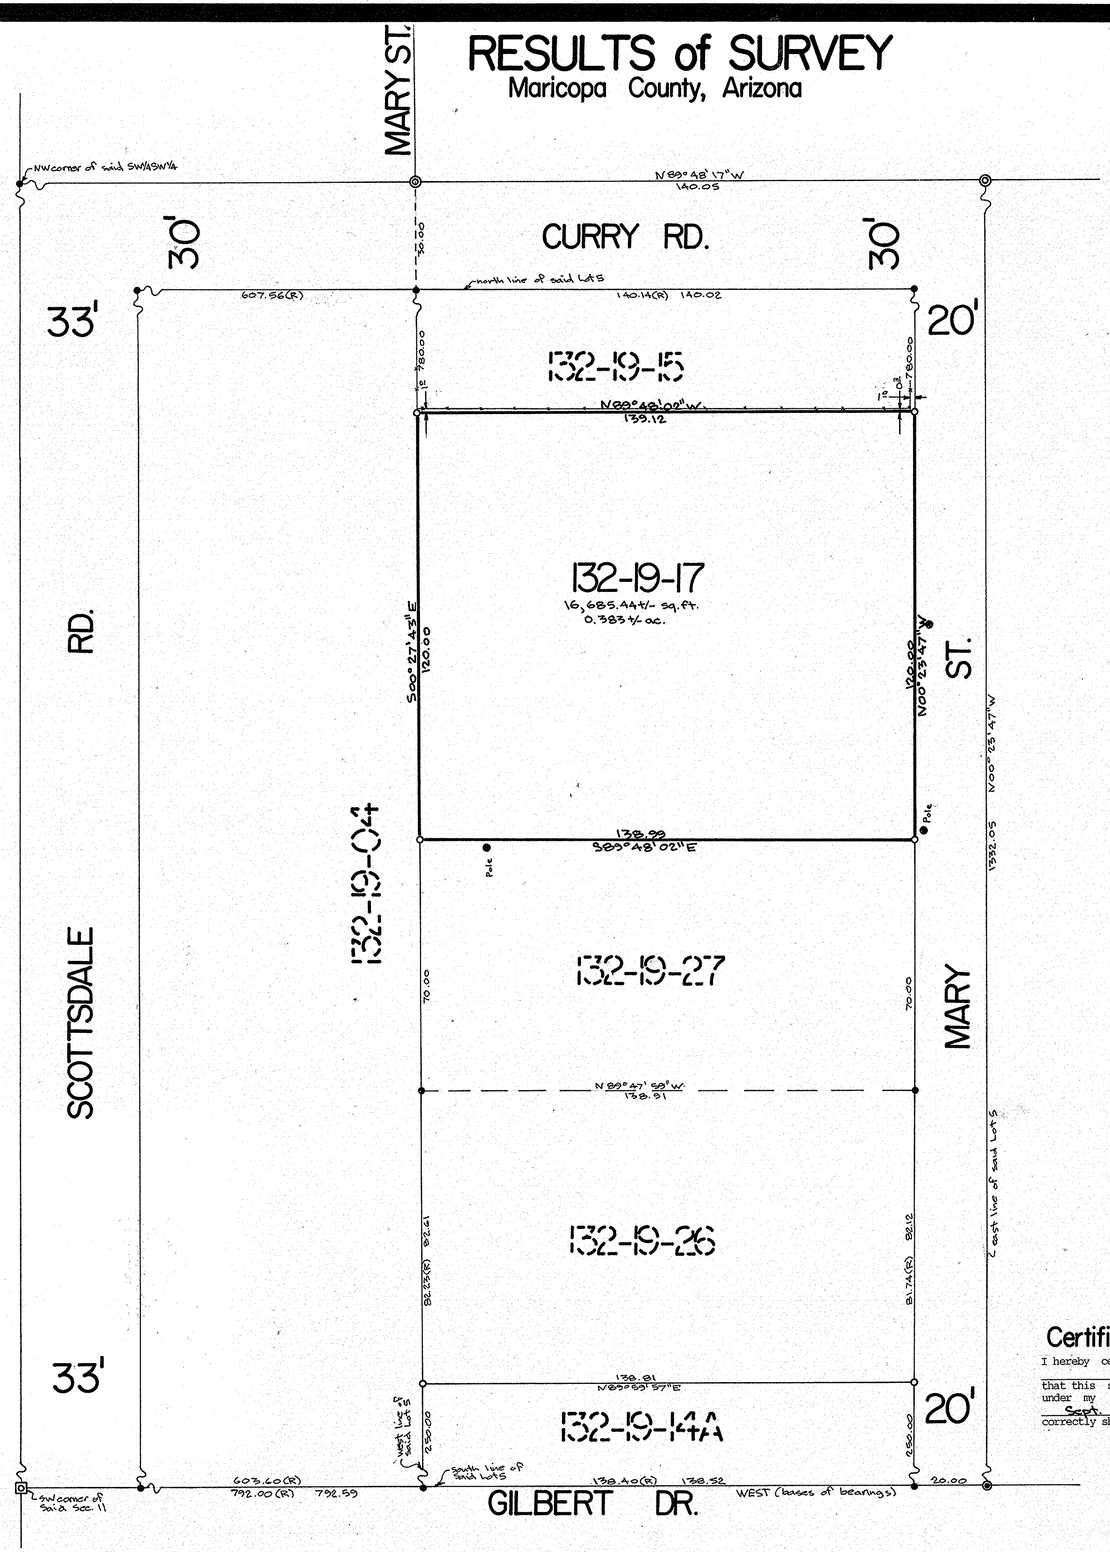

Legal Description

A portion of the SW1/4 of the SW1/4 of Section Eleven (11), T1N, R4E, G&SRB&M, Maricopa County, Arizona; described as follows:
The South 120.00 feet of the North 900.00 feet of Lot Five (5) of FRUITLAND FARMS as shown in Book 40 of Map, page 7 in the Maricopa County Recorders Office, Maricopa County, Arizona
EXCEPT the East 20.00 feet thereof.

N

Scale 1" = 20'

0' 20' 50' 100'

NO.	DATE	REVISION	BY	CK.
1	Sept 14, 89	Fence & poles		

Certificate

I hereby certify to Wanda L. Drye that this survey was made on the ground and under my direction during the month of Sept., 1989 A.D. and that this plat correctly shows the property lines

67935-1

Ronnie L. Fannin, L.S. 14177

AFFILIATED SURVEYORS INTERNATIONAL
5002 South Tenth Street
Phoenix, Arizona 85040
243-3141

REGISTERED LAND SURVEYOR CERTIFICATE NO. 14177 RONNIE L. FANNIN Arizona License 9-15-89 Phoenix, U.S.A.

CLIENT:
Wanda L. Drye
22307 Kent Ave #29
Torrance, CA 90505

SCALE: 1" = 20'
DESIGNED:
DRAWN: RLF
CHECKED:
DATE: 9-12-89
JOB NO.: 890912
SHEET 1 OF 1