RESULTS of SURVEY
Maricopa County, Arizona

Legend

O . Set 1/2" rebar with plastic cap
● nothing found or set
—P— overhead power lines

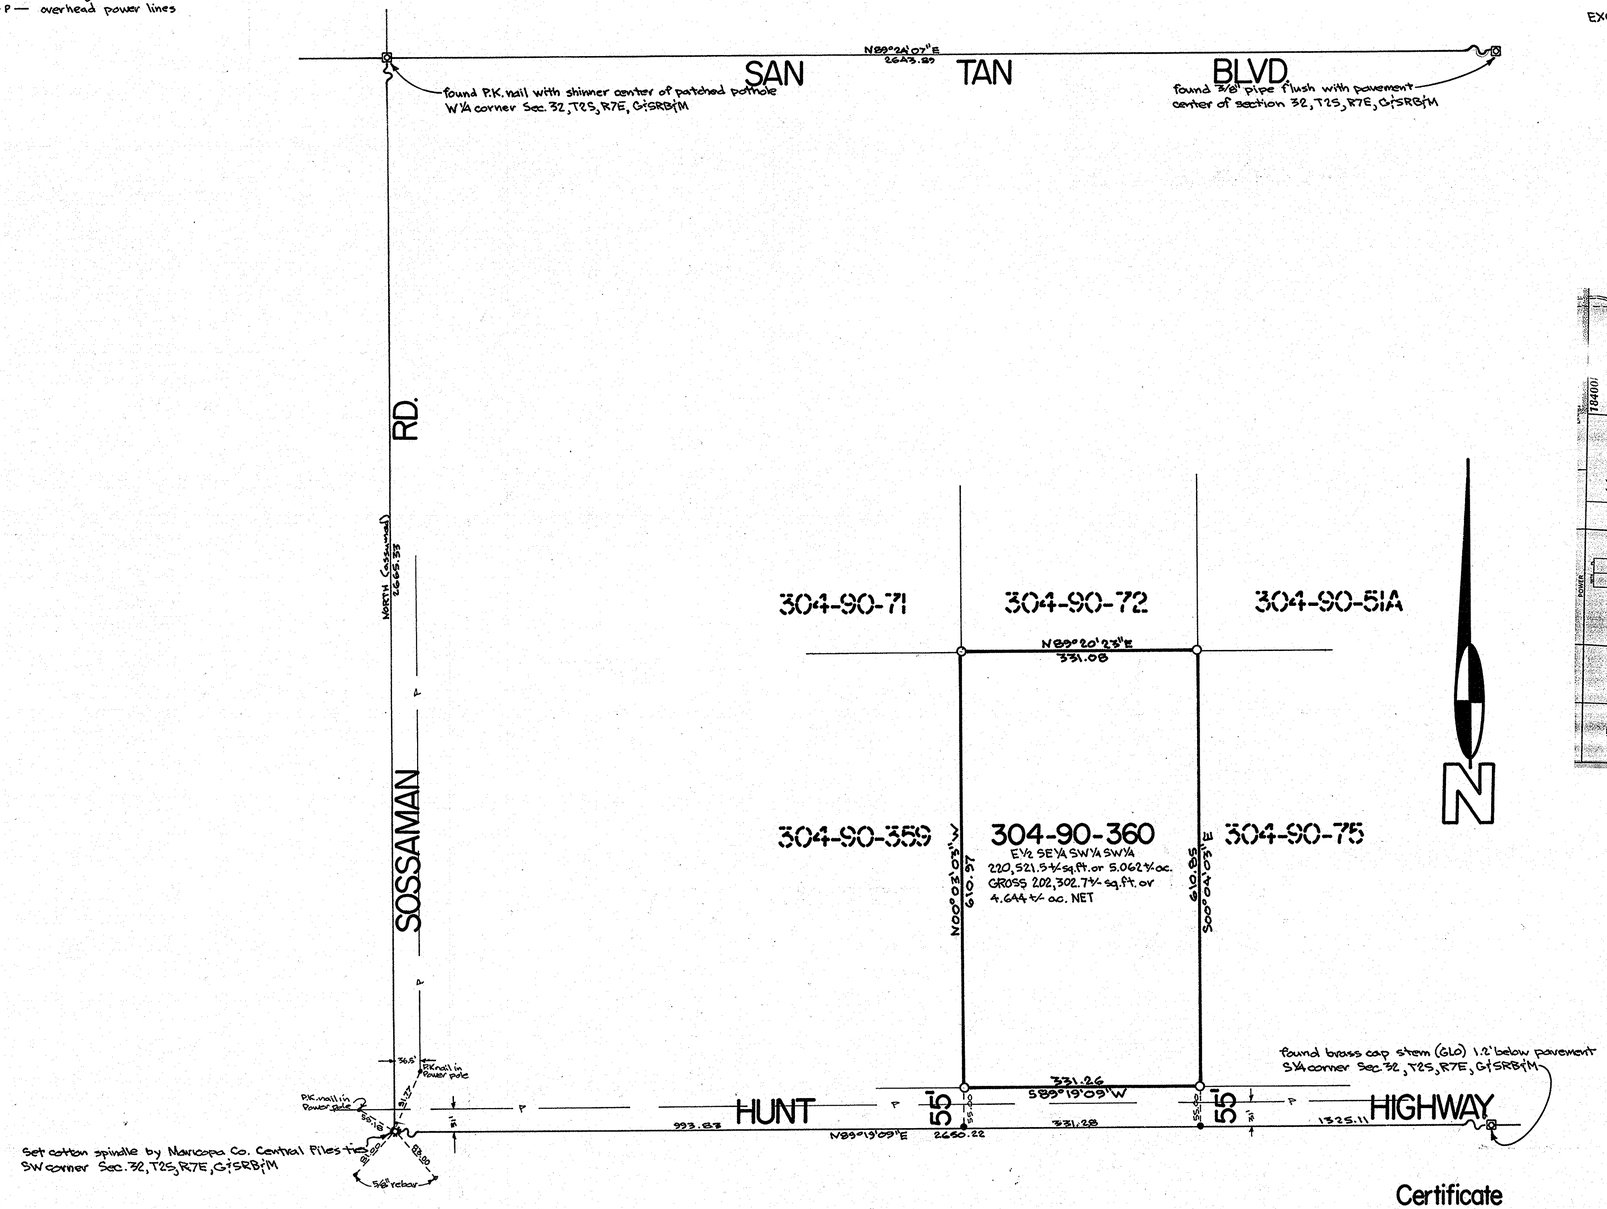

Legal Description

The East half of the Southeast quarter of the Southwest quarter of the Southwest quarter (E1/2 SE1/4 SW1/4 SW1/4) of Section Eleven (11), Township Two (2) South, Range Seven (7) East of the Gila and Salt River Base and Meridian, Maricopa County, Arizona;

EXCEPT the South 55.00 feet thereof.

Vicinity Map

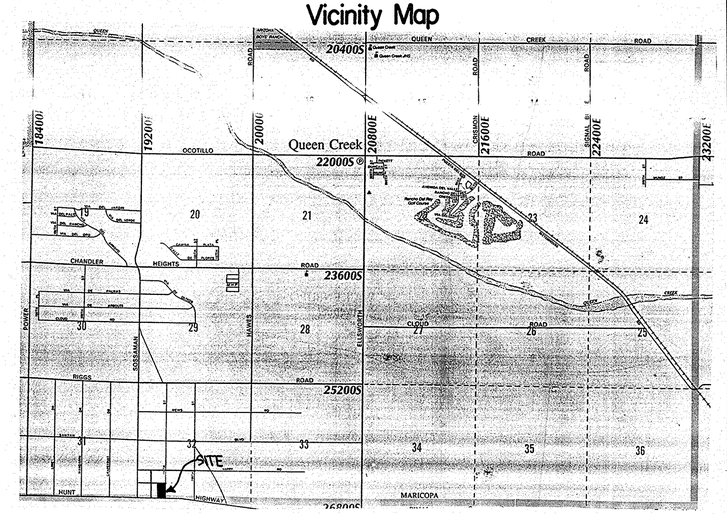

Scale 1" = 100'

0' 100' 500' 1000'

NO.	DATE	REVISION	BY	CK.

Certificate

I hereby certify that the survey shown hereon was performed on the ground and under my direction during the month of Sept. 1989

67936-1

Ronnie L. Fannin, L.S. 14177

AFFILIATED SURVEYORS INTERNATIONAL
5002 South Tenth Street
Phoenix, Arizona 85040
243-3141

REGISTERED LAND SURVEYOR CERTIFICATE NO. 14177 RONNIE L. FANNIN Signed 9-15-89 ARIZONA, U.S.A.

CLIENT:
Cable America Corp.
350 E. 10th. Drive
Mesa, Arizona 85210

SCALE: 1" = 100'
DESIGNED:
DRAWN: RLF
CHECKED:
DATE: 9-13-89
JOB NO.: 890913
SHEET 1 OF 1

File CA890913-SO