RESULTS of SURVEY

Maricopa County, Arizona

Legend

- ⊠ found brass cap in hand hole
- ● nothing found or set
- (R) record information

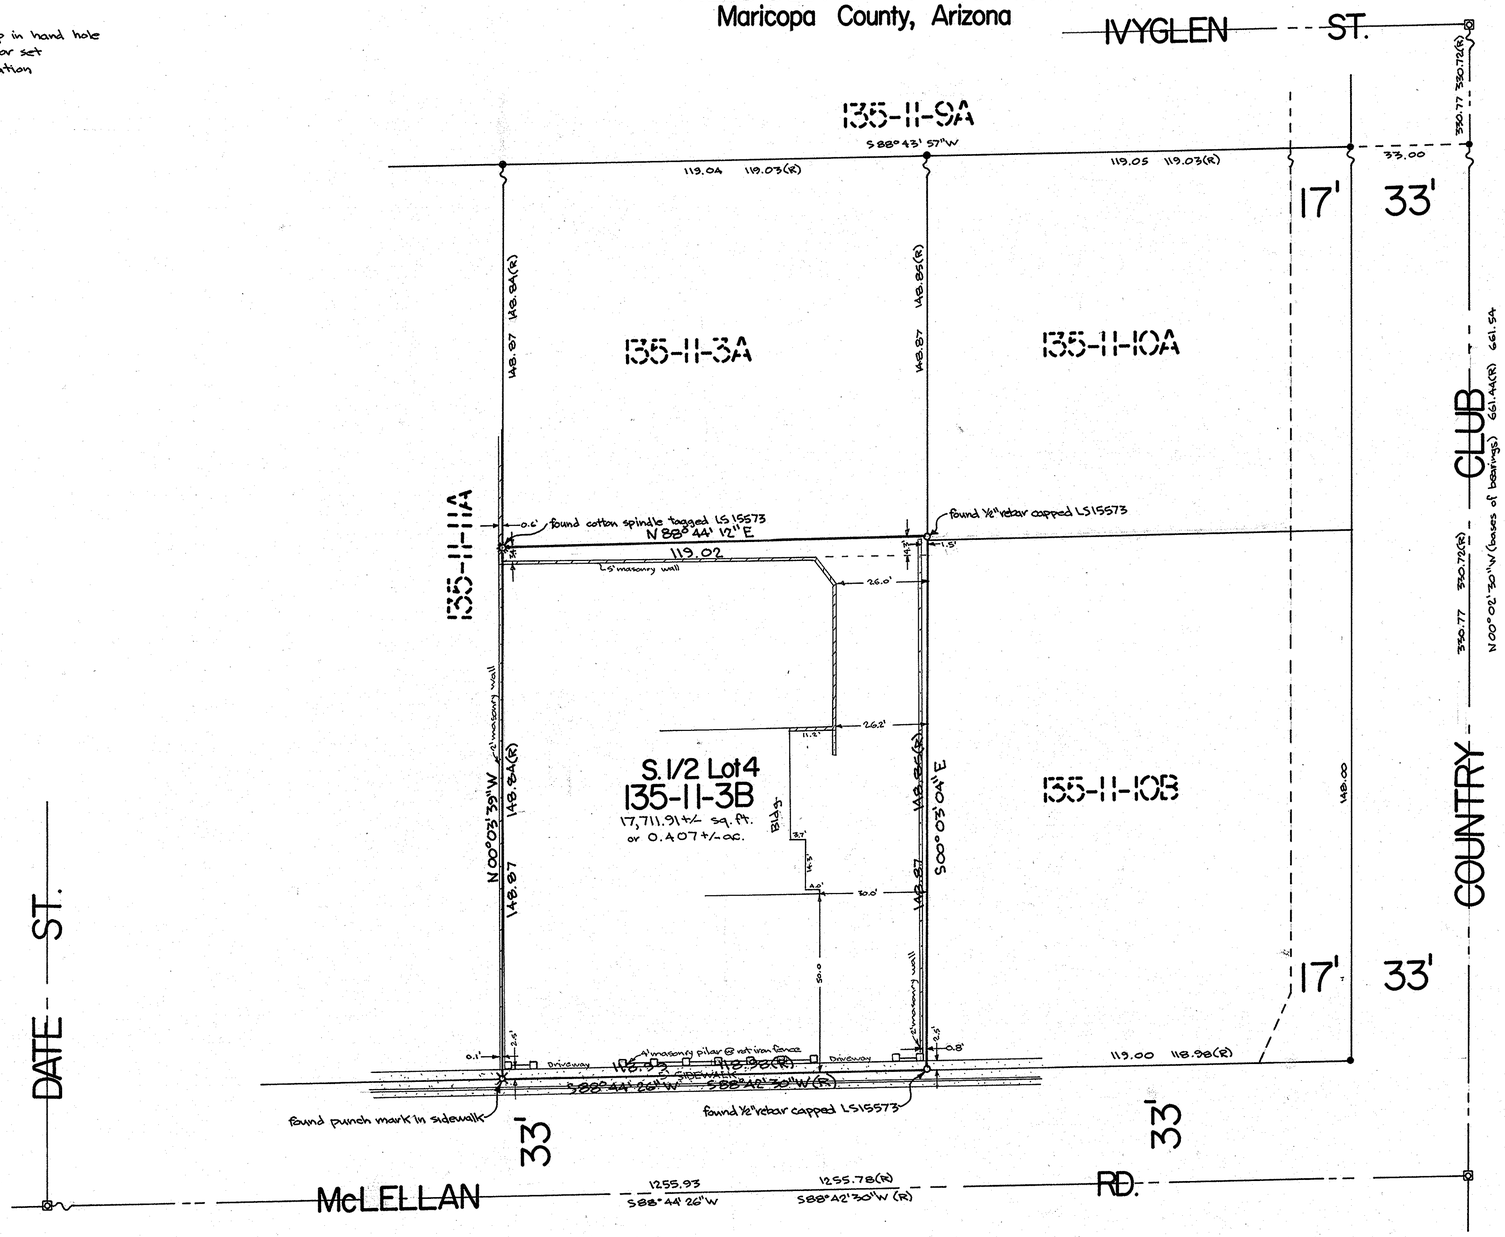

Legal Description

A PORTION of the South half of the Southeast quarter of the Northeast quarter (S2SE4NE4) of Section Nine (9), Township One (1) North, Range Five (5) East of the Gila and Salt River Base and Meridian, Maricopa County, Arizona, described as follows:

The South half (S2) of Lot Four (4), Block One (1), McLELLAN ACRES, according to Book 33 of Maps, page 48, records of Maricopa County, Arizona.

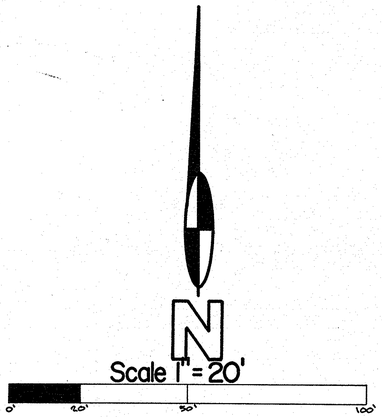

Certificate

I hereby certify to Great American Asset Management that this survey was made on the ground and under my direction during the month of Sept., 1989 A.D. and that this plat correctly shows the property lines and that there are no discrepancies, conflicts, encroachments, easements or right of ways, except as shown hereon and there is dedicated ingress and egress for said parcel of land all to the best of my knowledge and belief.

67937-1

Ronnie L. Fannin, L.S. 14177

NO.	DATE	REVISION	BY	CK.

AFFILIATED SURVEYORS INTERNATIONAL
5002 South Tenth Street
Phoenix, Arizona 85040
243-3141

REGISTERED LAND SURVEYOR CERTIFICATE NO. 14177 RONALD L. FANNIN Date Signed 9-27-89 ARIZONA U.S.A.

CLIENT:
Great American Asset Management
8040 E. Morgan Trail
Suite 17
Scottsdale, Arizona 85258

SCALE: 1" = 20'
DESIGNED:
DRAWN:
CHECKED:
DATE: 9-27-89
JOB NO.: 890927
SHEET 1 OF 1