RESULTS of SURVEY

Maricopa County, Arizona

Legend

- found 1/2" rebar
- found 3/8" iron pipe
- set 1/2" rebar
- nothing found or set
- (R) record information

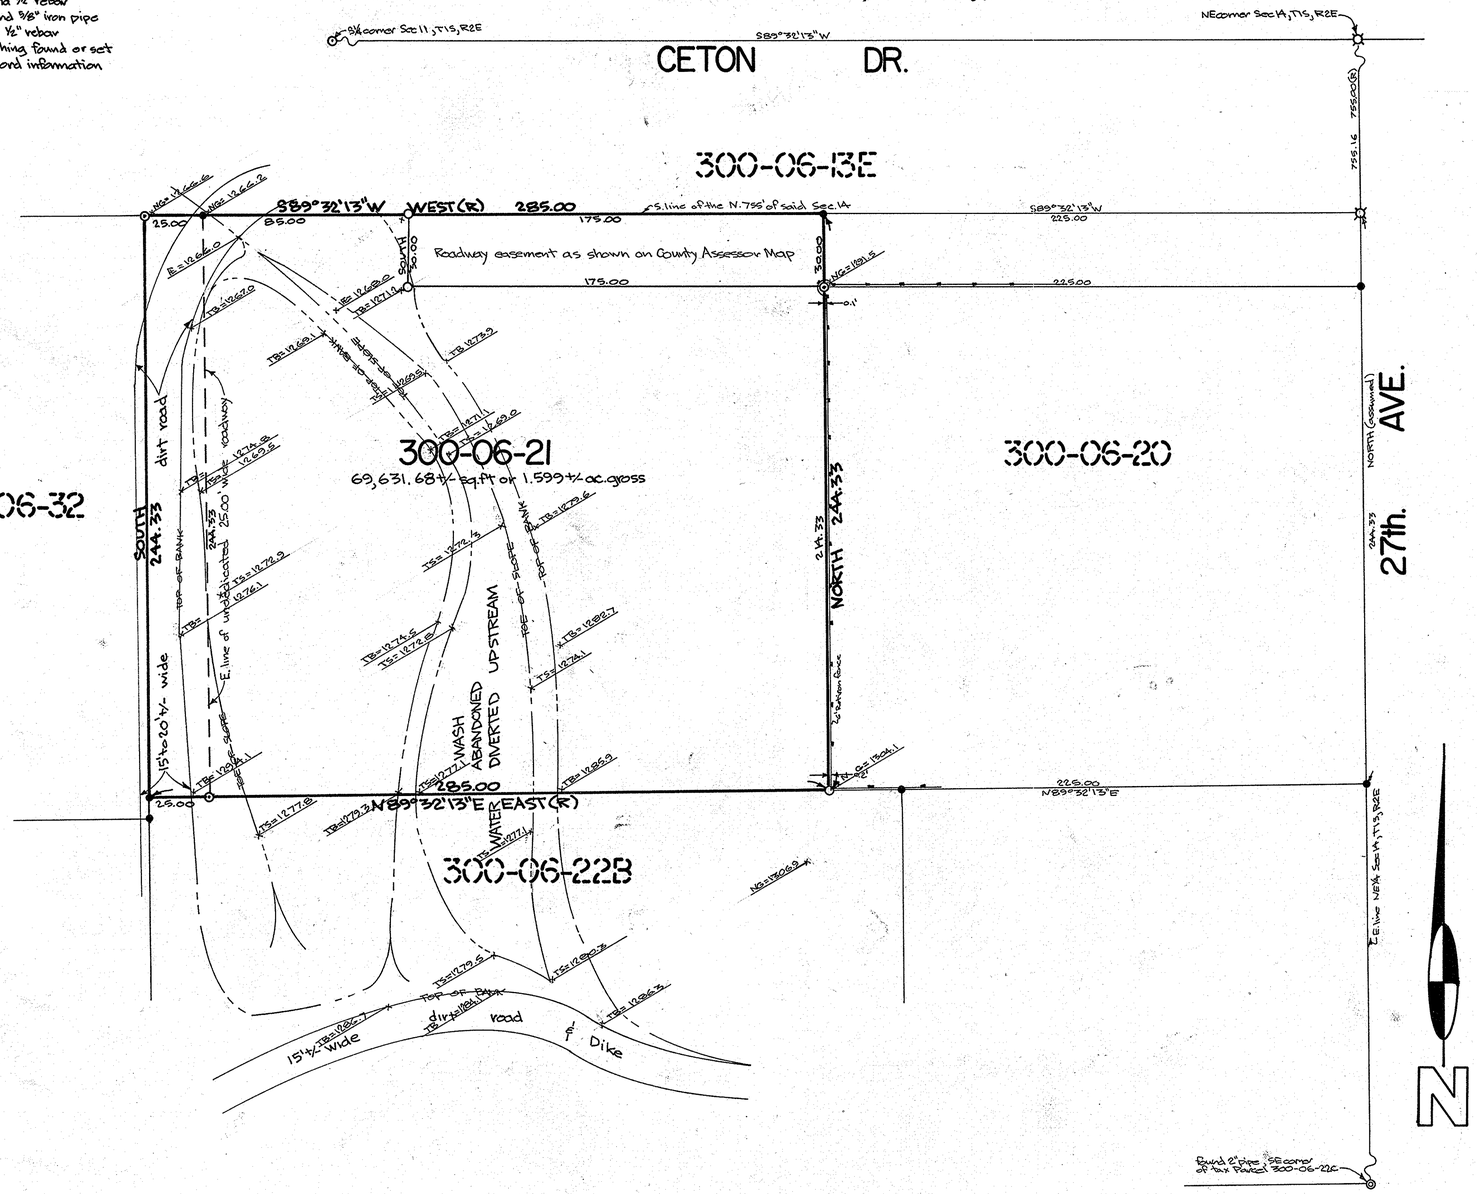

Legal Description

That part of Section 14, Township 1 South, Range 2 East of the Gila and Salt River Base and Meridan, Maricopa County, Arizona, as follows:

Beginning at the Northeast corner of said Section 14;

thence South along the East line of Section 14 755.00 feet to a point;

thence West parallel to the North line of said Section 14 225.00 feet to the point of true beginning;

thence West parallel to the North line of said Section 14 285.00 feet to a point;

thence South parallel to the East line of said Section 14 244.33 feet to a point;

thence East parallel to the North line of said Section 14 285.00 feet to a point;

thence North parallel to the East line of said Section 14 244.33 feet to the point of true beginning.

Vicinity Map

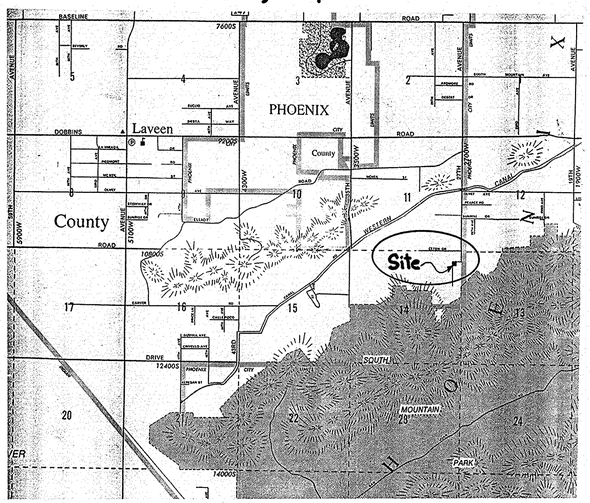

Scale 1"=30'

0' 30' 75' 150'

Bench Mark

brass cap in S. end of east headwall at Dobbins and 27th. Ave. Elevation = 1113.26 (Maricopa Co. datum)

Certificate

I hereby certify to Bill Berchou that this survey shown hereon was performed on the ground and under my direction during the month of June 1989 A.D. and that said survey is true and correct: All to the best of my knowledge and belief:

679431

Ronnie L. Fannin, L.S. 14177

NO.	DATE	REVISION	BY	CK.

AFFILIATED SURVEYORS INTERNATIONAL
5002 South Tenth Street
Phoenix, Arizona 85040
243-3141

REGISTERED LAND SURVEYOR CERTIFICATE RONNIE L. FANNIN 14177 7-3-89 ARIZONA, U.S.A.

CLIENT:
Mr. Bill Berchou
5045 E. Tano
Phoenix, Az. 85044
(602) 893-3516

SCALE: 1"=30'
DESIGNED:
DRAWN: RG
CHECKED: RF
DATE: 7-3-89
JOB NO.: 890620
SHEET 1 OF 1
File BB890620