RESULTS of SURVEY
Maricopa County, Arizona

Legend
- o set ½" rebar
- • nothing found or set

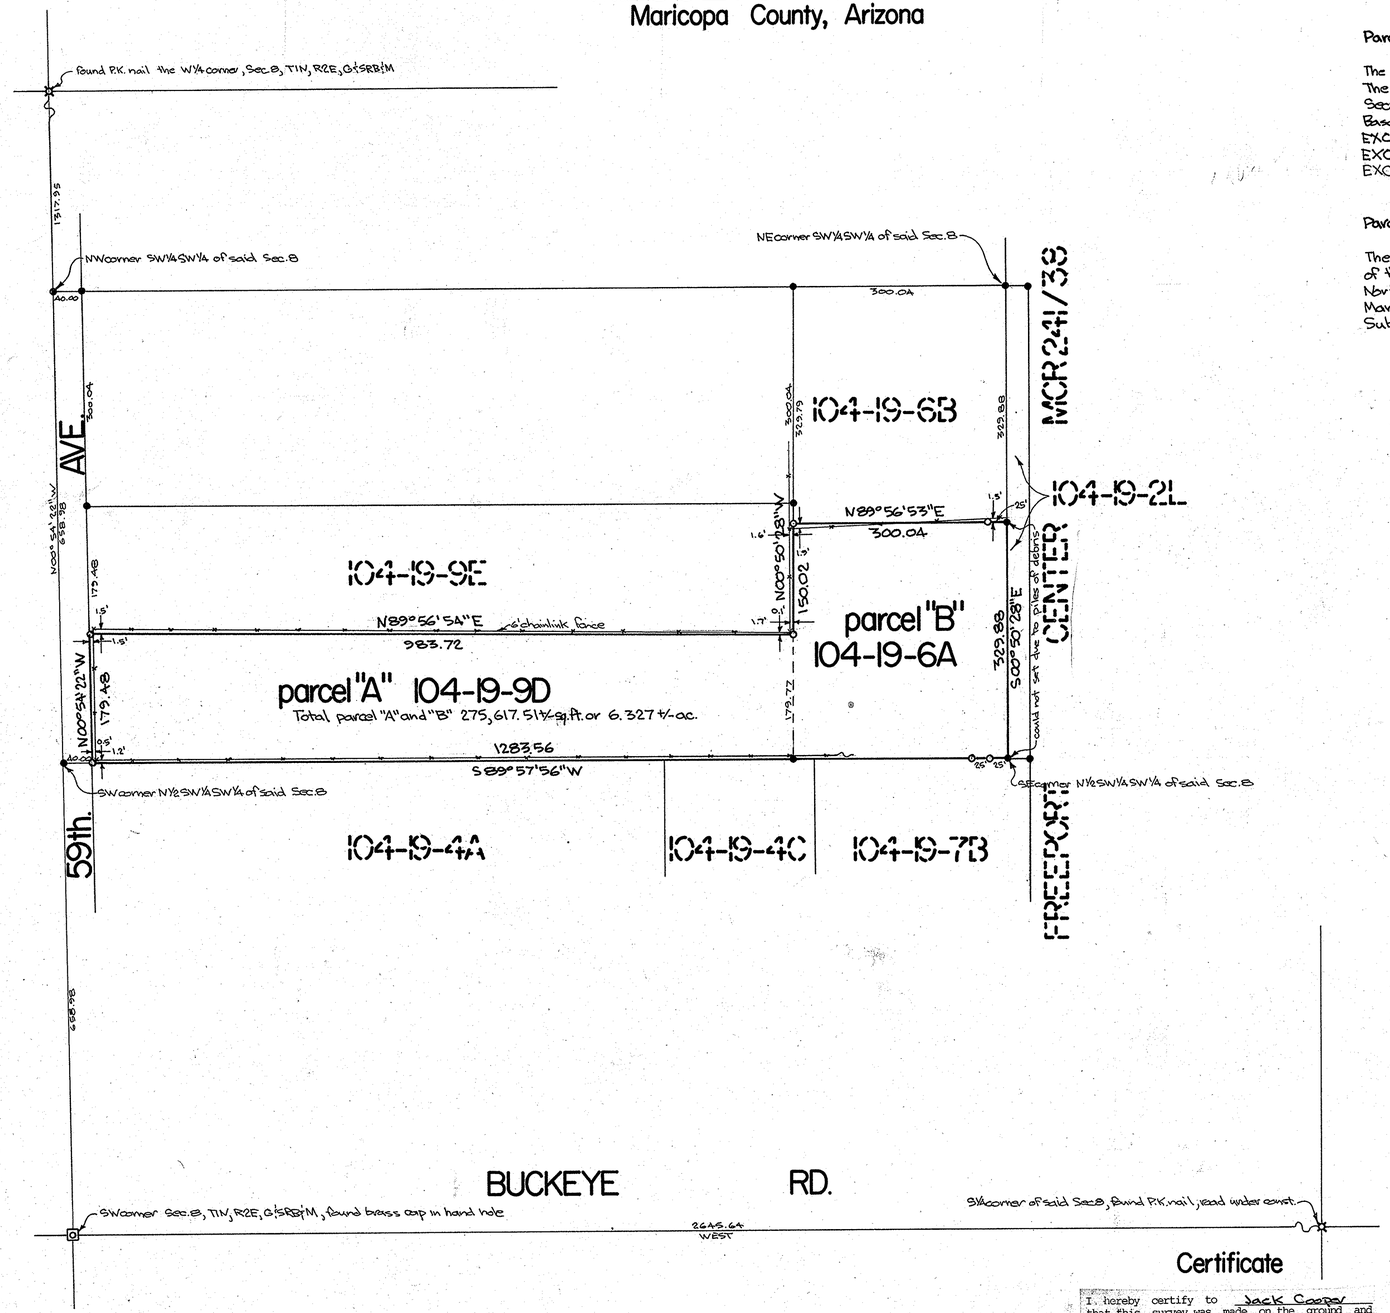

Legal Description

Parcel "A"

The South half of the following described property;
The North half of the Southwest quarter of the Southwest quarter (N½SW¼SW¼) of Section Eight (8), Township One (1) North, Range Two (2) East of the Gila and Salt River Base and Meridian, Maricopa County, Arizona, and;
EXCEPT the East 300 feet thereof; and;
EXCEPT the North 300 feet thereof; and;
EXCEPT the West 40 feet thereof.

Parcel "B"

The South half of the East 300 feet of the North half of the Southwest quarter of the Southwest quarter (N½SW¼SW¼) of Section Eight (8), Township One (1) North, Range Two (2) East of the Gila and Salt River Base, and Meridian, Maricopa County, Arizona, and;
Subject to any easements of record.

67944-1

Scale 1" = 100'

0' 100' 250' 500'

Certificate

I, hereby certify to Jack Cooper that this survey was made on the ground and under my direction during the month of July, 1989 A.D. and that this plat correctly shows the property lines and that there are no discrepancies, conflicts, encroachments, easements or right of ways, except as shown hereon and there is dedicated ingress and egress for said parcel of land all to the best of my knowledge and belief.

Ronnie L. Fannin, L.S. 14177

NO.	DATE	REVISION	BY	CK.

AFFILIATED SURVEYORS INTERNATIONAL
5002 South Tenth Street
Phoenix, Arizona 85040
243-3141

CLIENT:
Mr. Jack Cooper
845 S. 59th. Ave
Phoenix, Arizona
(602) 263-9395

SCALE: 1" = 100'
DESIGNED:
DRAWN:
CHECKED:
DATE: 7-19-89
JOB NO.: 890712
SHEET 1 OF 1