RESULTS of SURVEY
Maricopa County, Arizona

Legend

- o set ½" rebar
- ○ found brass cap flush
- (R) record information
- ● nothing found or set

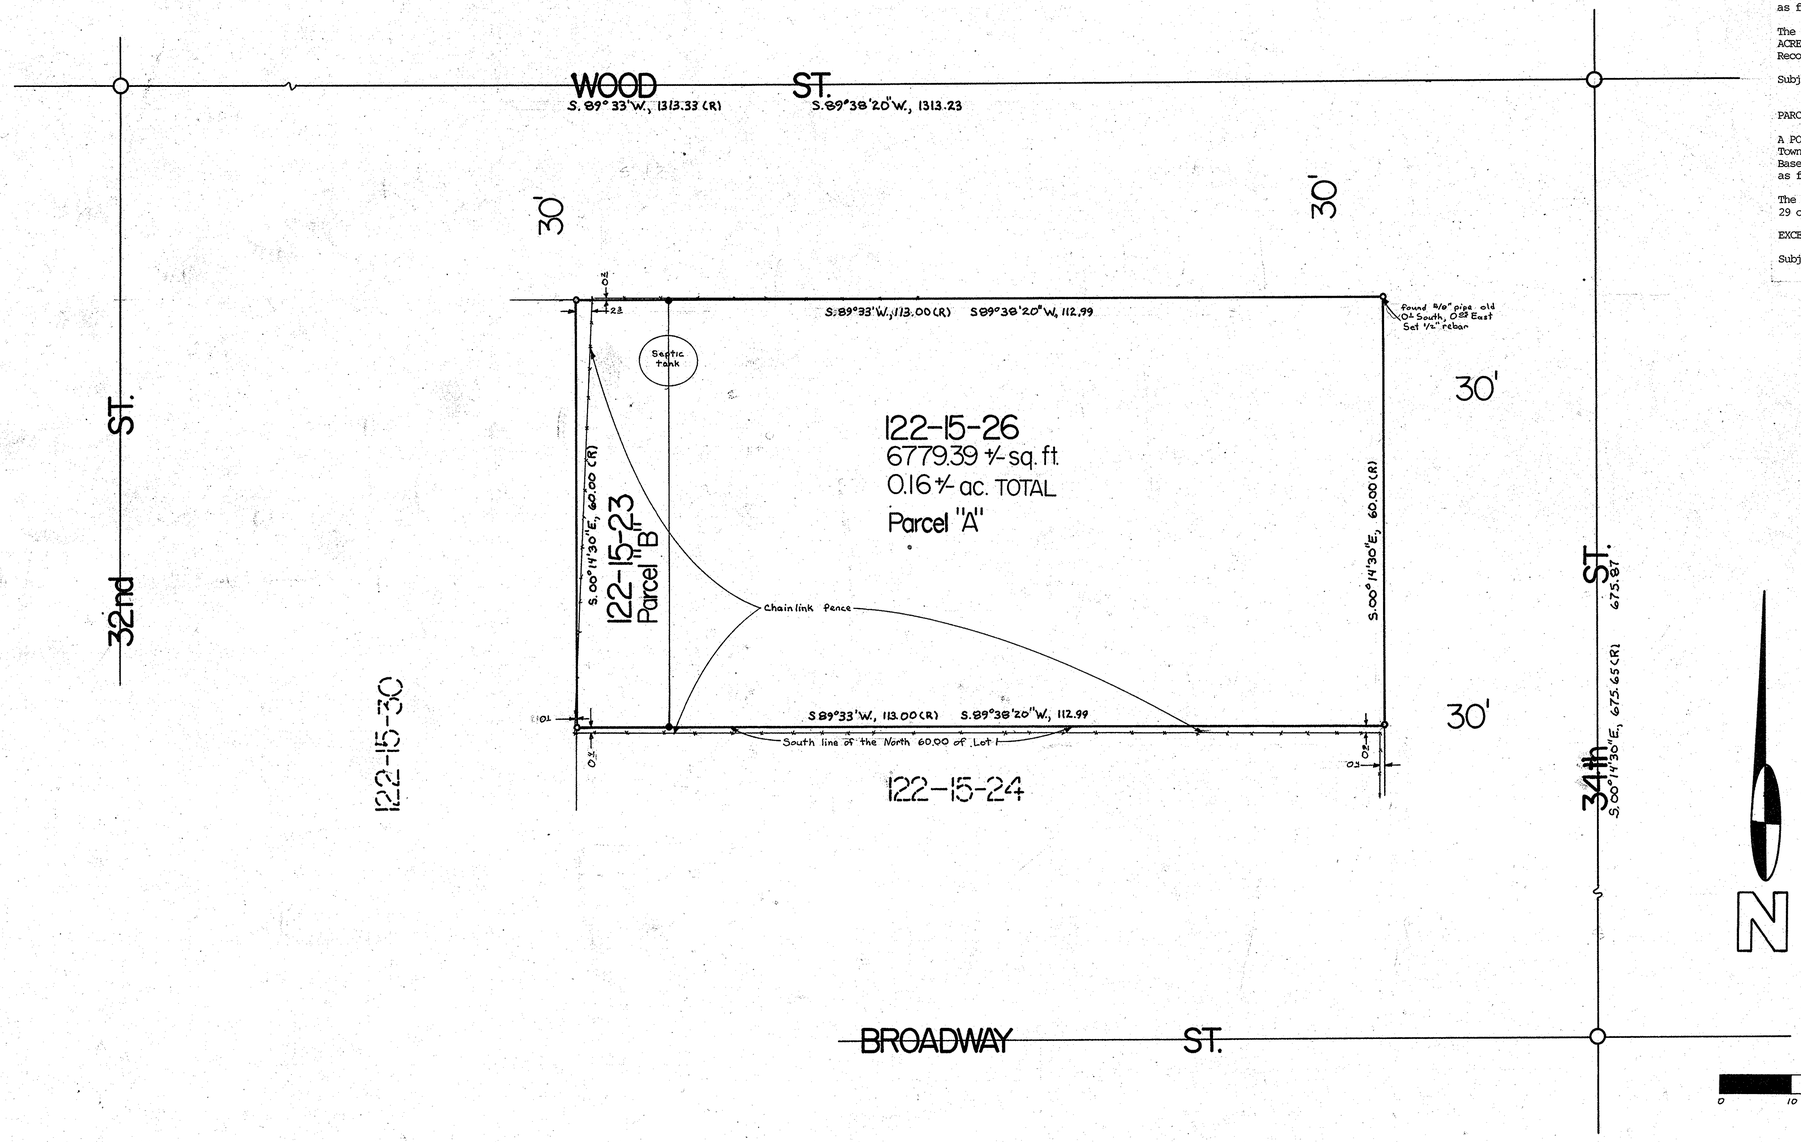

Legal Description

PARCEL "A":

A PORTION of the Southwest quarter (SW4) Section Twenty-four (24), Township One (1) North, Range Three (3) East of the Gila and Salt River Base and Meridian, Maricopa County, Arizona more particularly described as follows:

The East 100.00 feet of the North 60.00 feet of Lot One (1) of OKEMAH ACRES as recorded in Book 29 of Maps, Page 30 of Maricopa County Recorders office; and

Subject to any easement of record.

PARCEL "B":

A PORTION of the Southwest quarter (SW4) Section Twenty-four (24), Township One (1) North, Range Three (3) East of the Gila and Salt River Base and Meridian, Maricopa County, Arizona more particularly described as follows:

The North 60.00 feet of Lot One (1) of OKEMAH ACRES as recorded in Book 29 of Maps, Page 30 of Maricopa County Recorders office; and

EXCEPT the 100.00 feet thereof; and

Subject to any easement of record. [1]

Scale 1"=10'

0 10 25 50

NO.	DATE	REVISION	BY	CK.

Certificate

I hereby certify to Louis Pete that this survey shown hereon was performed on the ground and under my direction during the month of August 1989 A.D. and that said survey is true and correct: All to the best of my knowledge and belief:

67946-1

Ronnie L. Fannin, L.S. 14177

5002 South Tenth Street
Phoenix, Arizona 85040
AFFILIATED SURVEYORS INTERNATIONAL 243-3141

REGISTERED LAND SURVEYOR CERTIFICATE NO. 14177 RONNIE L. FANNIN Date Signed 8-7-89 ARIZONA, U.S.A.

CLIENT:
Louis Pete
8816 S. 16th Place
Phoenix, Arizona 85040
(602) 268-3935

SCALE: 1"=10'
DESIGNED:
DRAWN:
CHECKED:
DATE: Aug 7, 89
JOB NO.: LP890807
SHEET 1 OF 1