RESULTS of SURVEY

Maricopa County, Arizona

Legend

- O set ½" rebar
- ⊡ found brass cap
- ● nothing found or set
- (R) record information
- TC top of curb
- G gutter
- P pavement
- NG natural ground
- TB top of bank
- TS toe of slope
- FL flowline
- —P— powerline
- —T— telephone line

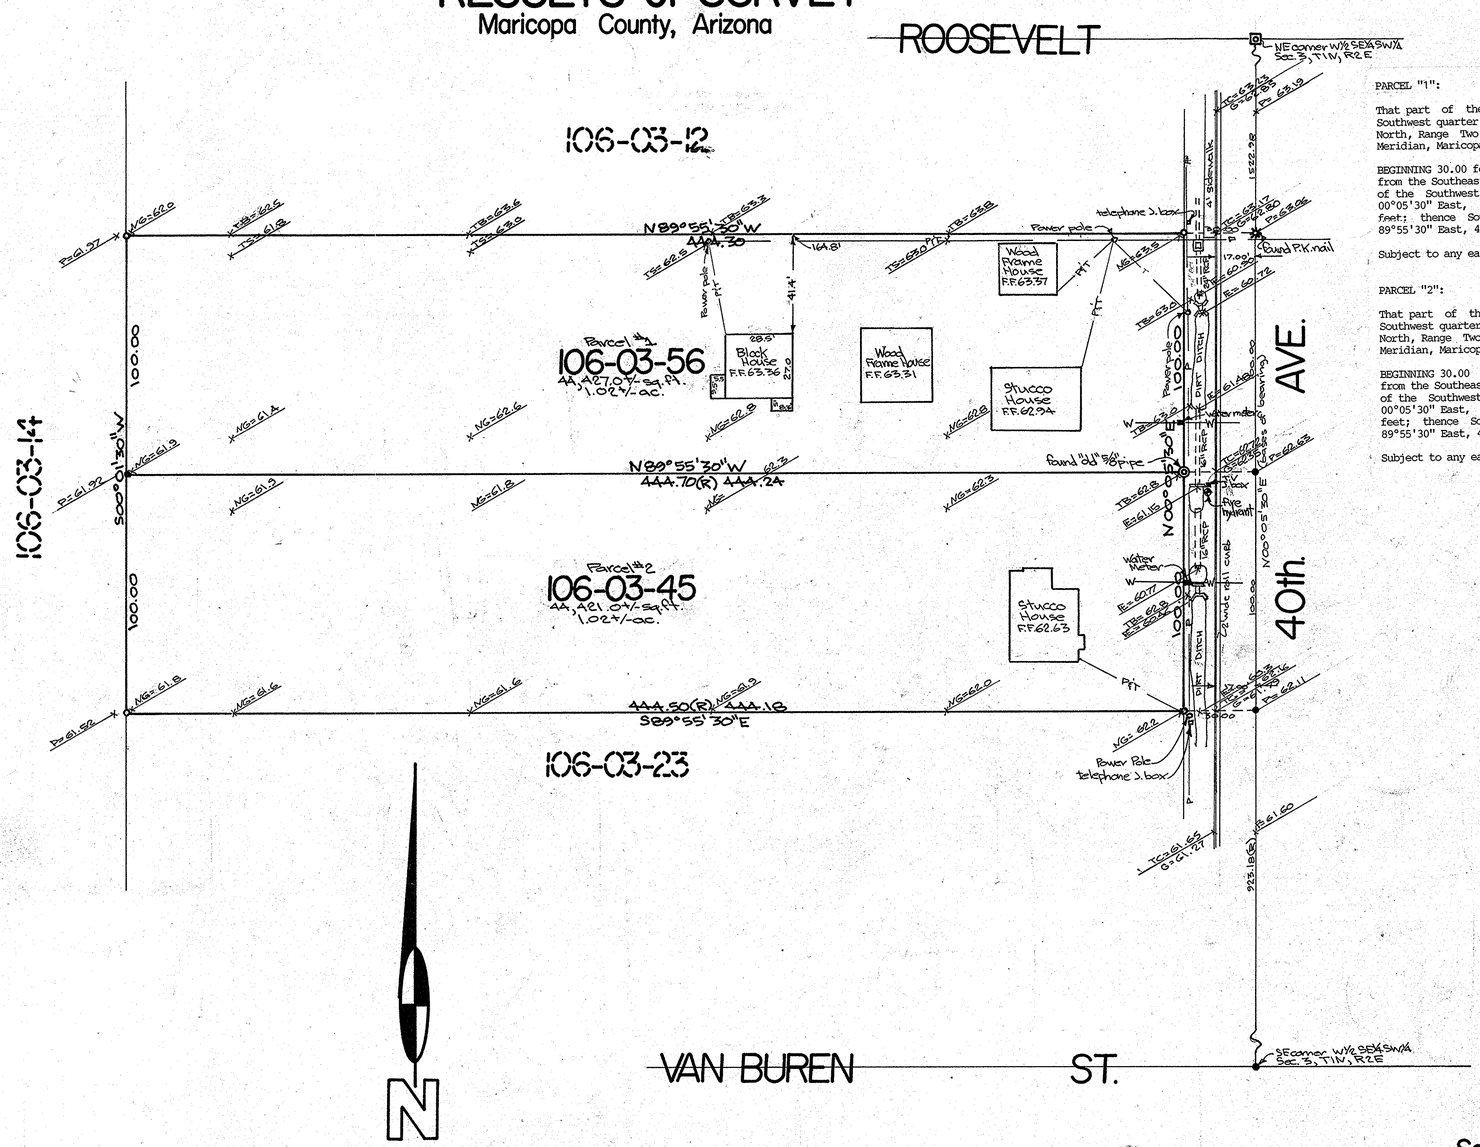

Legal Description

PARCEL "1":

That part of the West half of the Southeast quarter of the Southwest quarter (W2SE4SW4) of Section Three (3), Township One (1) North, Range Two (2) East of the Gila and Salt River Base and Meridian, Maricopa County, Arizona described as follows:

BEGINNING 30.00 feet West and North 00°05'30" East, 1023.18 feet from the Southeast corner of the West half of the Southeast quarter of the Southwest quarter (W2SE4SW4) of Section 3; thence North 00°05'30" East, 100.00 feet; thence North 89°55'30" West, 444.30 feet; thence South 00°01'30" West, 100.00 feet; thence South 89°55'30" East, 444.70 feet to the POINT OF BEGINNING.

Subject to any easements of record.

PARCEL "2":

That part of the West half of the Southeast quarter of the Southwest quarter (W2SE4SW4) of Section Three (3), Township One (1) North, Range Two (2) East of the Gila and Salt River Base and Meridian, Maricopa County, Arizona described as follows:

BEGINNING 30.00 feet West and North 00°05'30" East, 923.18 feet from the Southeast corner of the West half of the Southeast quarter of the Southwest quarter (W2SE4SW4) of Section 3; thence North 00°05'30" East, 100.00 feet; thence North 89°55'30" West, 444.70 feet; thence South 00°01'30" West, 100.00 feet; thence South 89°55'30" East, 444.50 feet to the POINT OF BEGINNING.

Subject to any easements of record.

Scale 1"=30'

0' 30' 75' 150'

NO.	DATE	REVISION	BY	CK.

Bench Mark

Brass cap in hand hole, center line intersection 39th. Ave. and Van Buren St.; Elevation 1060.03 (C.O.P. datum)

Certificate

I hereby certify to the client shown hereon that this survey shown hereon was performed on the ground and under my direction during the month of August 1989 A.D. and that said survey is true and correct: All to the best of my knowledge and belief:

67947-1

Ronnie L. Fannin, L.S. 14177

AFFILIATED SURVEYORS INTERNATIONAL
5002 South Tenth Street
Phoenix, Arizona 85040
243-3141

REGISTERED LAND SURVEYOR CERTIFICATE NO. 14177 RONNIE L. FANNIN Date Signed 8-10-89 ARIZONA, U.S.A.

CLIENT:
Arizona Congregation Building Fund Committee
c/o Mr. Herbert C. Lotz
1317 N. 38th. Ave.
Phoenix, Arizona 85009

SCALE: 1"=30'
DESIGNED:
DRAWN:
CHECKED:
DATE: 8-10-89
JOB NO.: 890801
SHEET 1 OF 1
AF890801-50