RESULTS of SURVEY

Maricopa County, Arizona

Legend

- found brass cap, flush
- found capped ½" rebar, LS13562
- set ½" rebar with cap
- nothing found or set
- (R) record information

Legal Description

A PORTION of the NE¼, Sec. 3, T1S, R3E, G&SRB&M, Maricopa County, Arizona described as follows:

LOT TWO (2) of SOUTH MOUNTAIN ACRES as shown in BK. 31 of Maps, pg. 40 in the office of the Maricopa County Recorders, Maricopa County, Arizona, and;

EXCEPT the East 150.00' thereof;

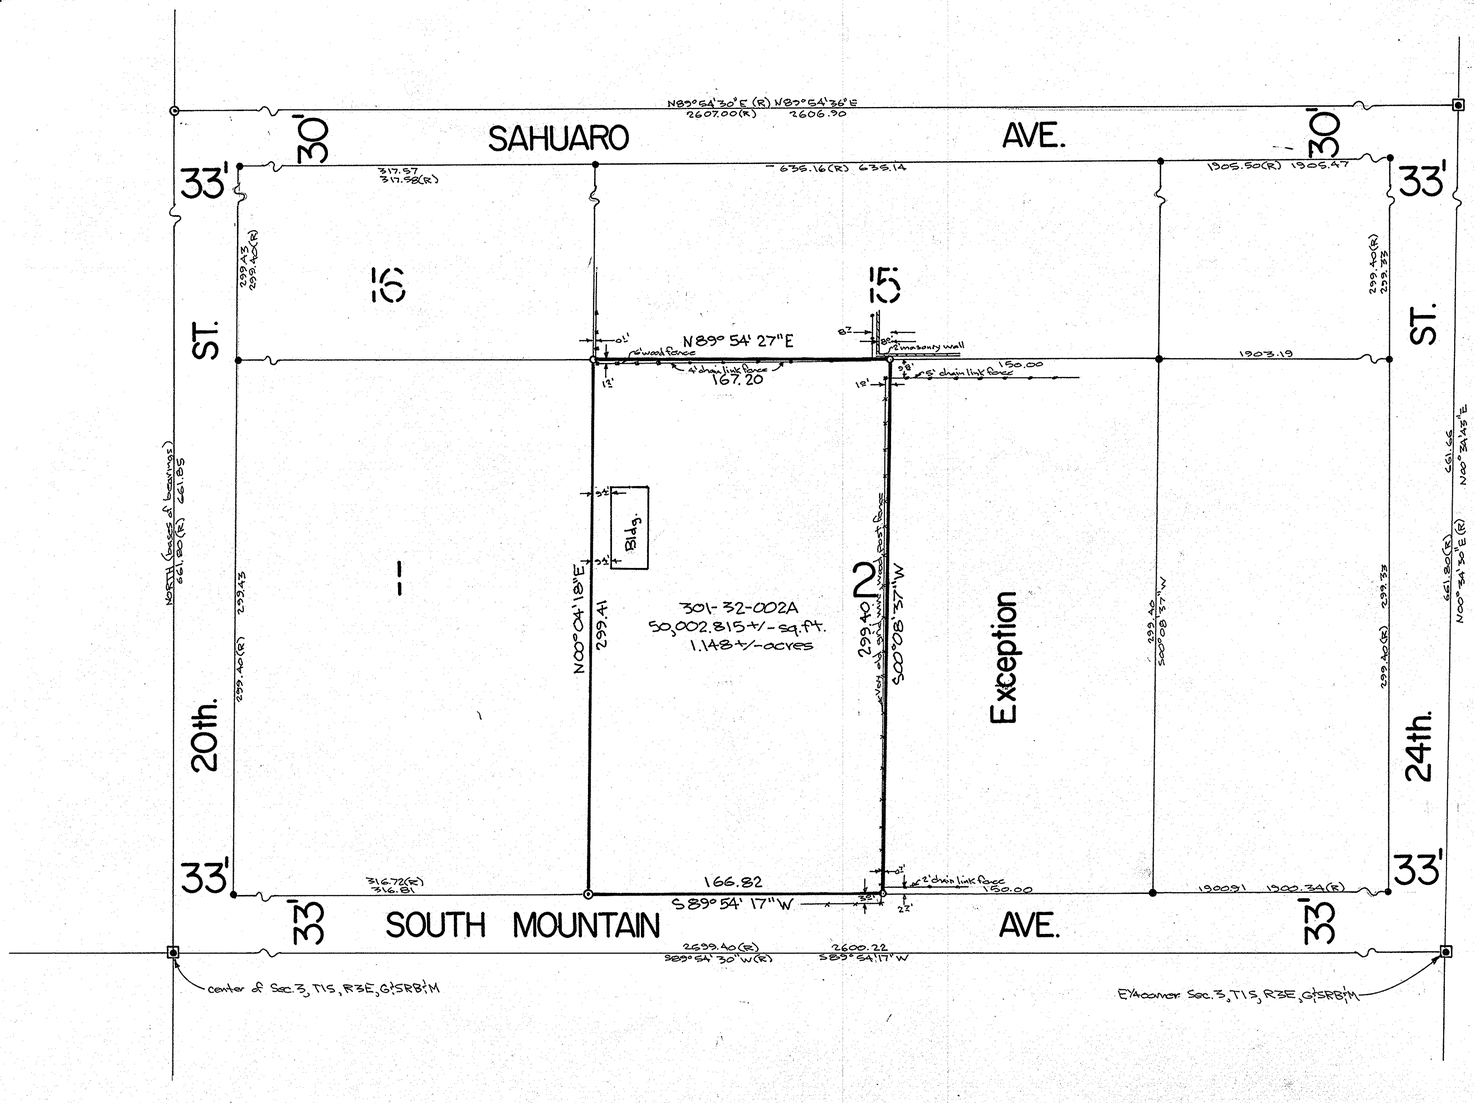

Scale 1" = 40'

0' 40' 100' 200'

NO.	DATE	REVISION	BY	CK.

Certificate

I hereby certify to Tom McClure that the survey shown hereon was performed on the ground and under my direction during the month of May, 1989 and that said survey is true and correct all to the best of my knowledge and belief.

67950-1

Ronnie L. Fannin, L.S. 14177

AFFILIATED SURVEYORS INTERNATIONAL
5002 South Tenth Street
Phoenix, Arizona 85040
256-0335

REGISTERED LAND SURVEYOR CERTIFICATE NO. 14177 RONNIE L. FANNIN Date Signed 10-6-89 ARIZONA U.S.A.

CLIENT:
Mr. Tom McClure
1766 E. Vineyard
Phoenix, Arizona 85040
(602) 243-1655

SCALE: 1" = 40'
DESIGNED:
DRAWN:
CHECKED:
DATE: 5-10-89
JOB NO.: 890509
SHEET 1 OF 1