Results of Survey
of a portion of Sec. 11, T.1N., R.1W. G.&S.R.B.&M.
Maricopa County, Arizona

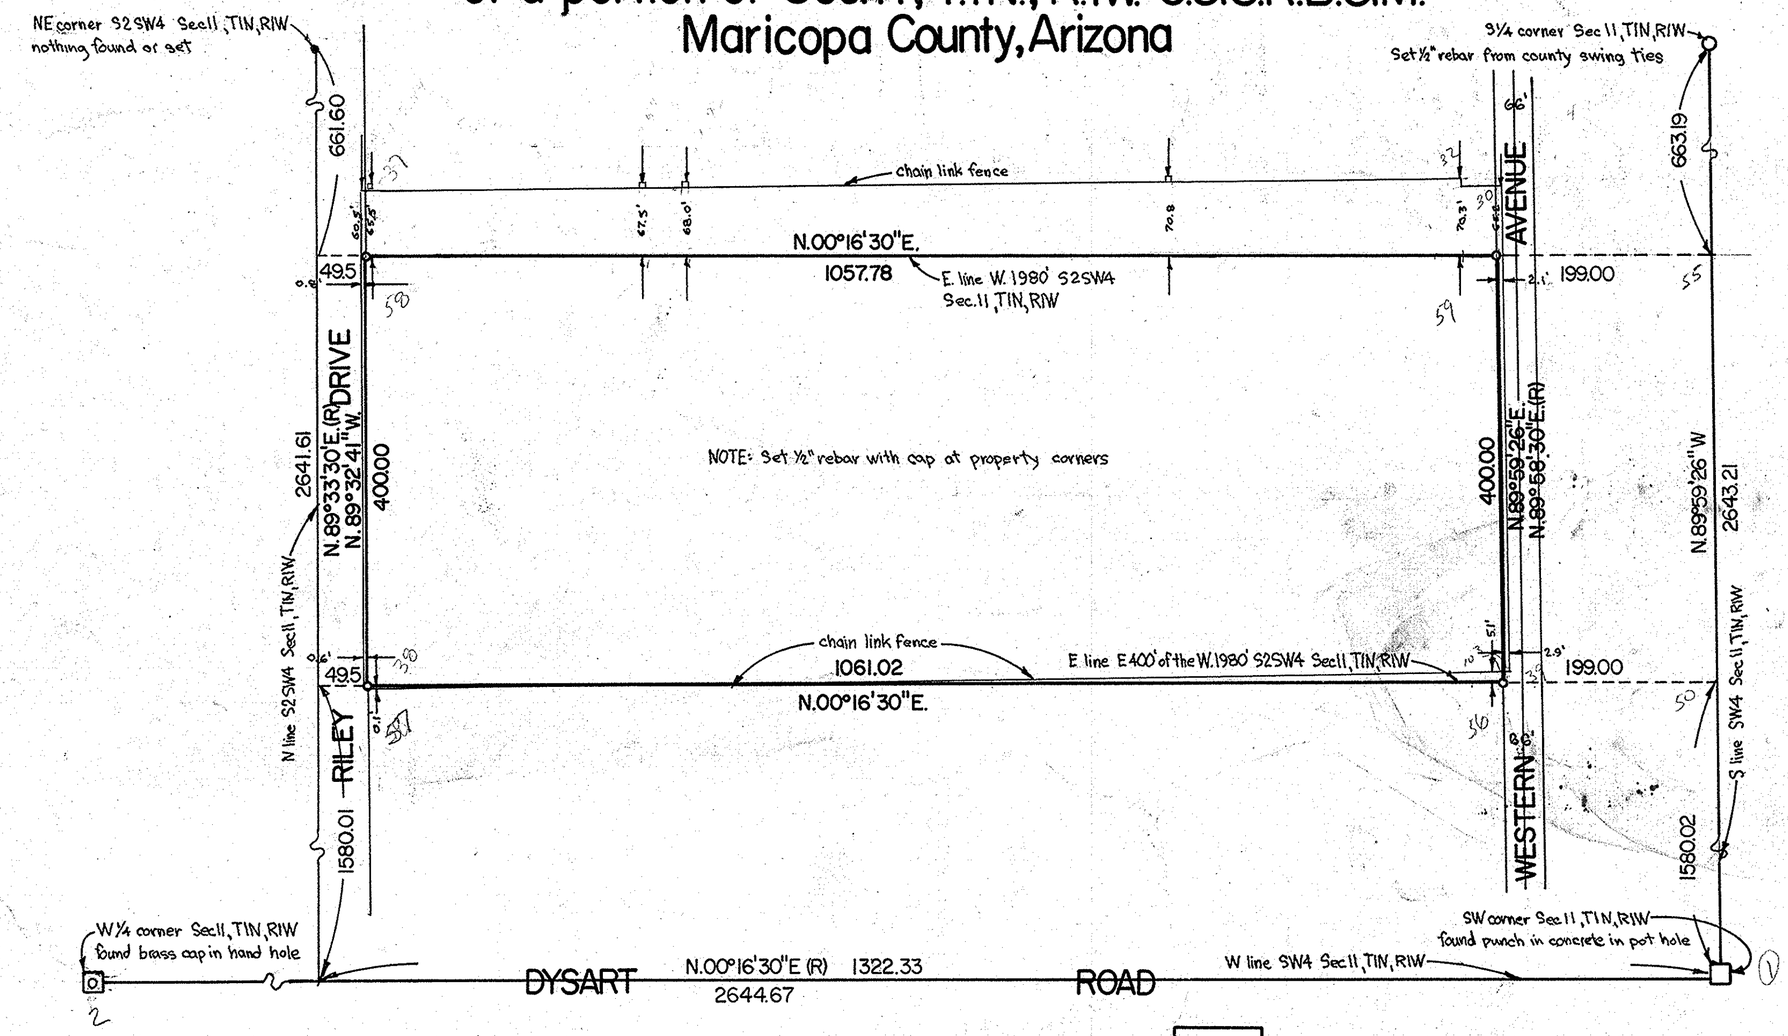

Scale 1" = 100'

0' 100' 500' 1000'

67956-1

Legal Description

The East 400.00 feet of the West 1980.00 feet of the South half of the Southwest quarter (S2SW4) Section Eleven (11); Township One (1) North, Range One (1) West of the Gila and Salt River Base and Meridian, Maricopa County, Arizona; except the North 49.50 feet and except the South 199.00 feet; containing 423,759.2 square feet or 9.728 acres of land more or less.

Certificate

I hereby certify to Maricopa County that this survey shown hereon was perfromed under my direction during the month of August 1987 A.D. and that it is true and correct: All to the best of my knowledge and belief:

Ronnie L. Fannin, L.S. 14177

NO.	DATE	REVISION	BY	CK.

AFFILIATED SURVEYORS INTERNATIONAL
5002 South Tenth Street
Phoenix, Arizona 85040
243-3141

REGISTERED LAND SURVEYOR CERTIFICATE NO. 14177 RONNIE L. FANNIN Date Signed 8-20-87 ARIZONA U.S.A.

CLIENT:
Flood Control District of Maricopa County
3335 W. Durango Street
Phoenix, Arizona 85009
602-262-1501

SCALE: 1"=100'
DESIGNED:
DRAWN:
CHECKED:
DATE: 8-20-87
JOB NO.: 870811
SHEET 1 OF 1