RESULTS of SURVEY of a portion of the Easterly R/W line of the New River Channel within the SW 1/4 of Sec. 21, T3N, R1E of the G&SRB&M, Maricopa County, Arizona. Page 2 of 2

Legend

(R) Record information MCR 167/13, bearings rotated -01°51'31"
(FC) Flood Control Dist. of Maricopa Co. information
found 3" M.C.H.D. brass cap, flush with pavmt.
found 1/2" rebar with plastic cap marked LS14177
nothing found or set
set 1/2" rebar with plastic cap
set cotton spindle in pavmt.
(GLO) information contain in B.L.M. plat T3N, R1E, filed 12-2-1870

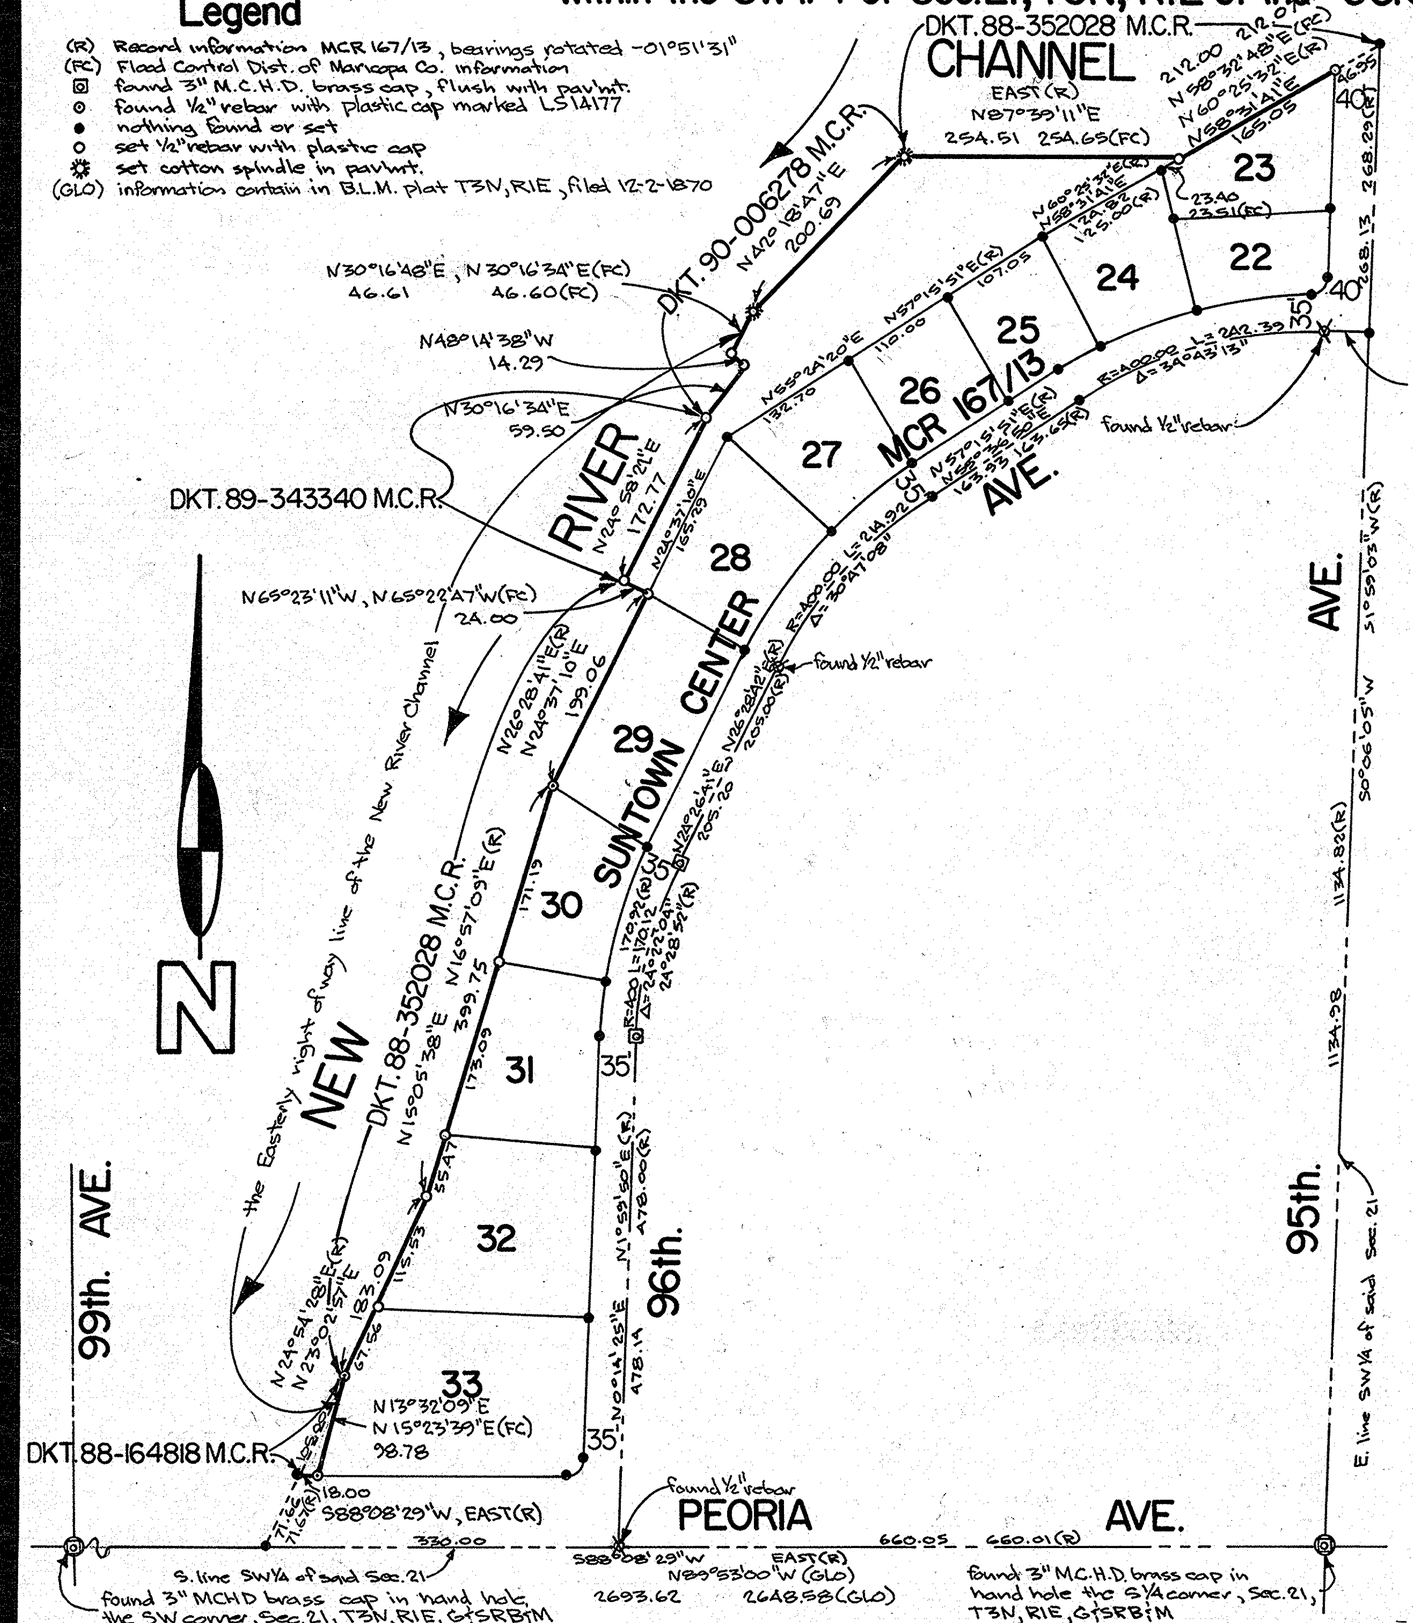

Note

The survey shown hereon is based on instruments recorded in the office of the Maricopa County Recorders. They are as follows: DKT 90-006278, DKT 89-343340, DKT 88-352028 and DKT 88-164818. Record information contained therein was obtained from BK 167 of Maps, pg. 13 M.C.R.. Bearings rotated -01°51'31".

Basis of Bearings

The South line of the SW 1/4, Sec. 21, T3N, R1E, G&SRB&M, bears South 88°08'29" West. Basis of Bearing of above stated dockets, rotated from West as shown in BK 167 of Maps, pg. 13 M.C.R.

Certificate

I hereby certify to Flood Control Dist. of Maricopa Co. that the survey shown hereon was performed on the ground and under my direction during the months of Mar. thur Dec., 1990 and that said survey is true and correct all to the best of my knowledge and belief. Feild varified in Dec., 1990

Ronnie L. Fannin, L.S. 14177

Scale 1" = 100'

0' 100' 250' 500'

67957-2

NO.	DATE	REVISION	BY	CK.
1	12-28-60	L.D. new corners, title page and Note	RLF	

AFFILIATED SURVEYORS INTERNATIONAL
5002 South Tenth Street
Phoenix, Arizona 85040
243-3141

CLIENT:
Flood Control District of Maricopa Co.
3335 W. Durango Street
Phoenix, Arizona 85009
(602) 262-1501

Contract 89-19 Assignment #6

SCALE: 1" = 100'
DESIGNED:
DRAWN: RL Fannin
CHECKED:
DATE: Dec. 28, 1990 March 9, 1990
JOB NO.: FC900228

SHEET 2 OF 2