Results of Survey of the S. line of Lot 60 of SOUTHBANK
BK.306 of Maps, pg.44 M.C.R., Maricopa County, Arizona

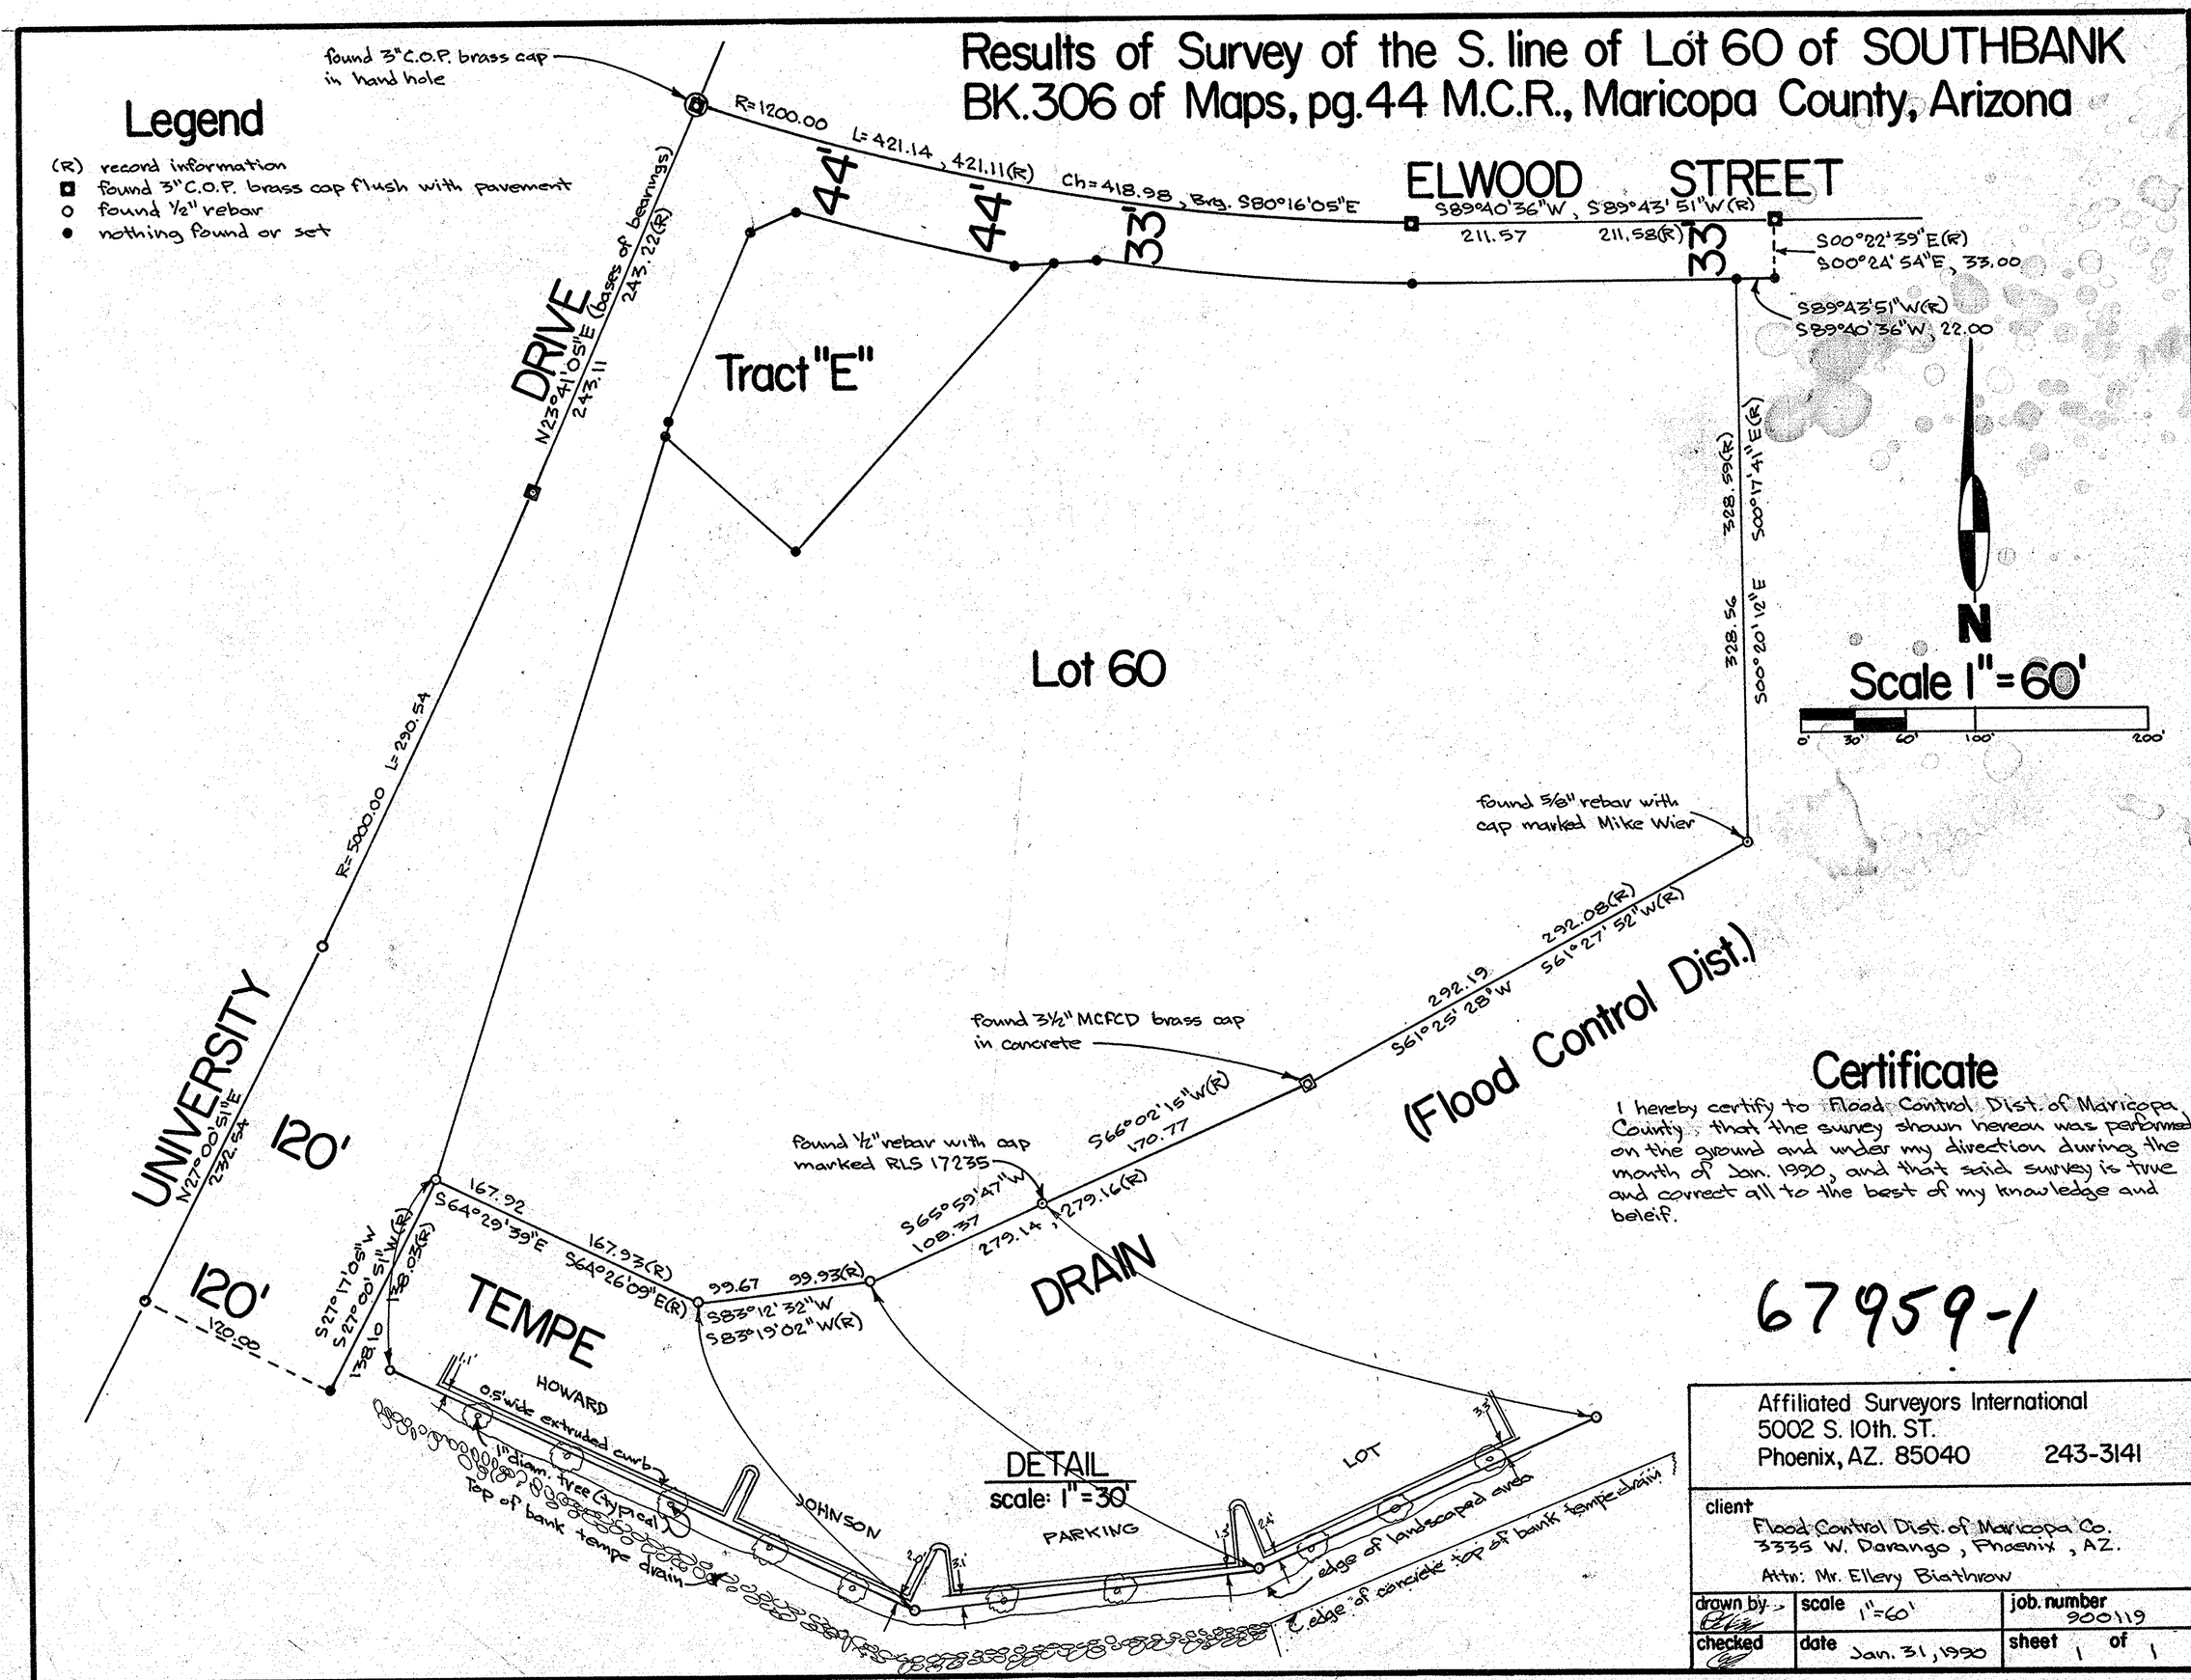

Certificate

I hereby certify to Flood Control Dist. of Maricopa County, that the survey shown hereon was performed on the ground and under my direction during the month of Jan. 1990, and that said survey is true and correct all to the best of my knowledge and beleif.

67959-1

Affiliated Surveyors International
5002 S. 10th. ST.
Phoenix, AZ. 85040 243-3141

client
Flood Control Dist. of Maricopa Co.
3335 W. Durango, Phoenix, AZ.
Attn: Mr. Ellery Biathrow

drawn by	scale 1"=60'	job. number 900119
checked	date Jan. 31, 1990	sheet 1 of 1