RESULTS of SURVEY of a portion of the Westerly R/W line of the New River Channel within the NW 1/4 of Sec. 28, T3N, R1E, of the G&SRB&M, Maricopa County, Arizona, Page 2 of 2.

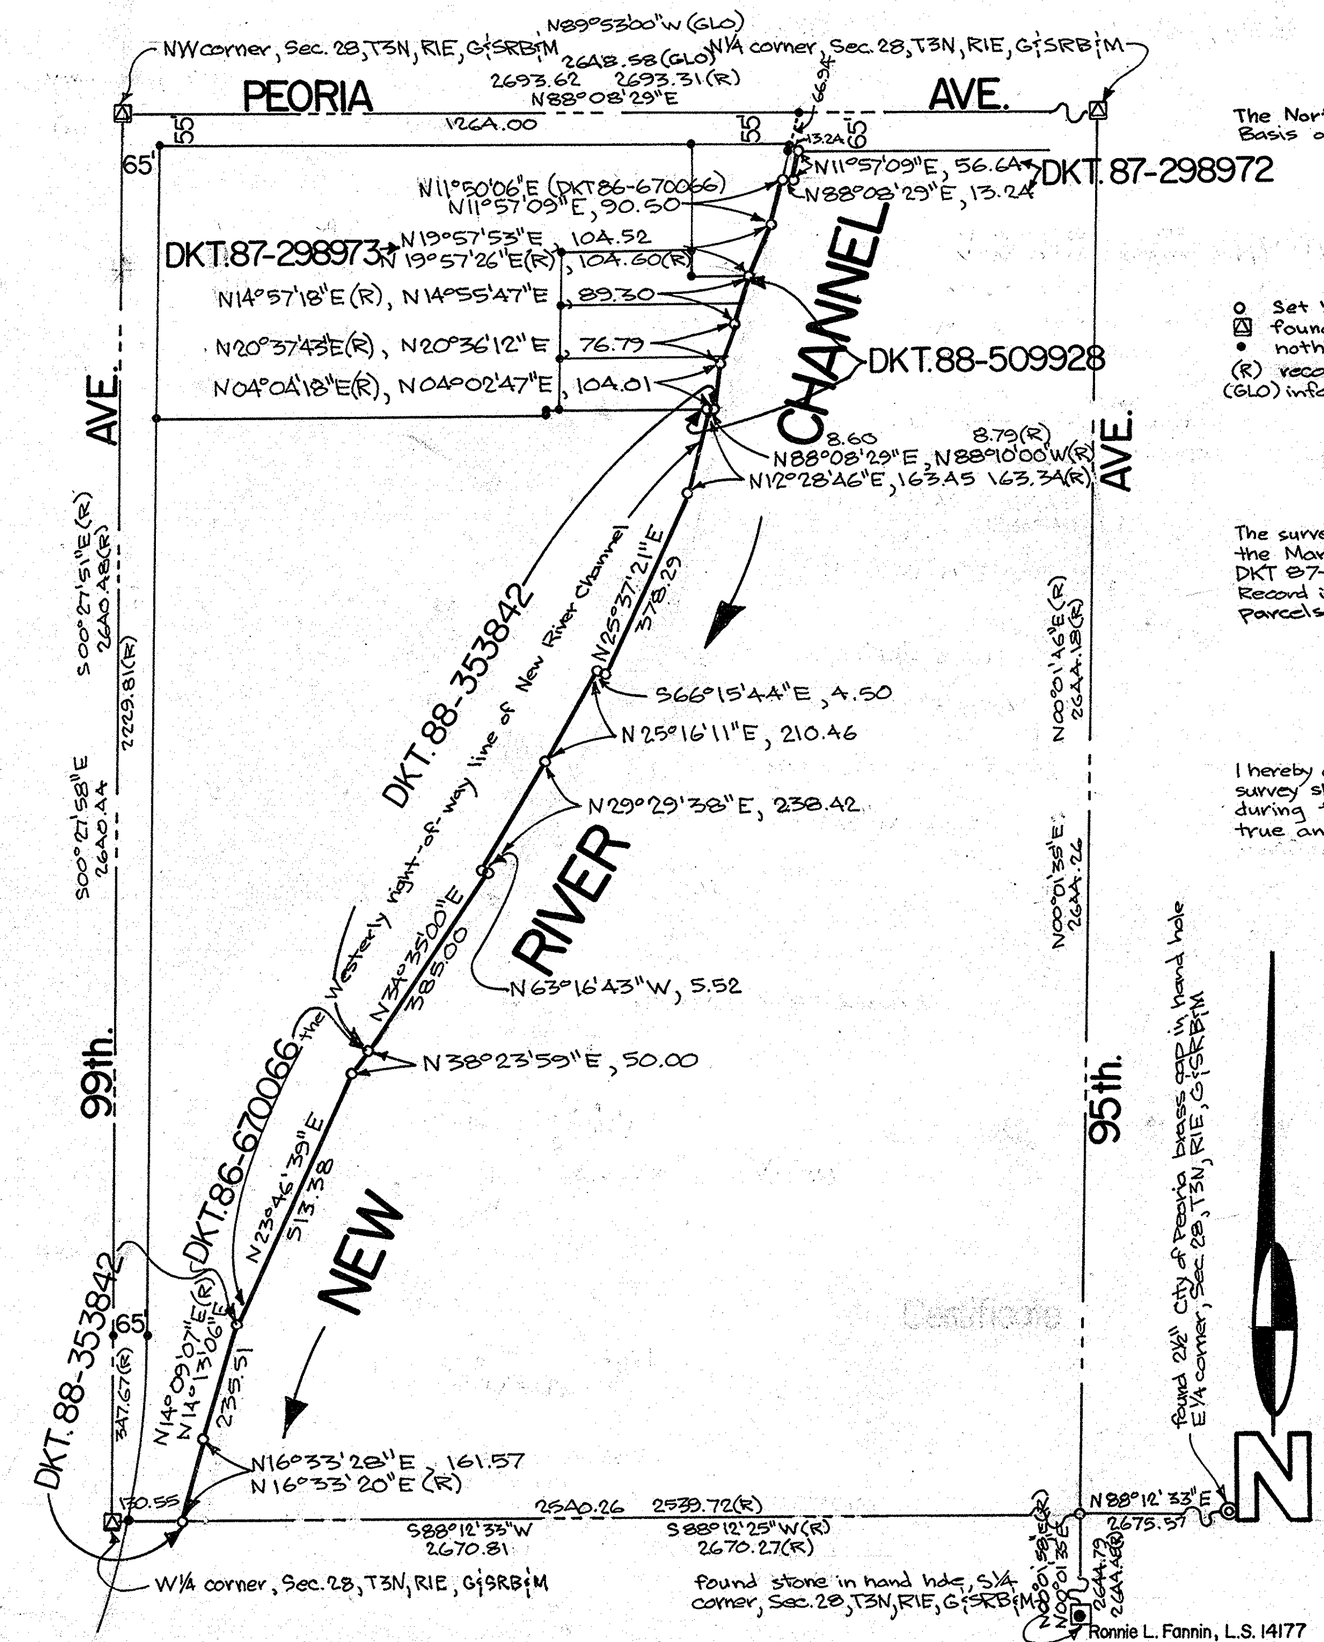

Basis of Bearings

The North line of the NW1/4, Sec. 28, T3N, R1E, G&SRB&M: South 88°08'29" West. Basis of Bearing of below stated Dockets contained in Note section.

Legend

- o Set 1/2" rebdr with plastic cap marked; R.L.Fannin, LS14177.
- ⊠ found 3" MCHD brass cap in handhole.
- • nothing found or set.
- (R) record information as stated in Dockets contained in Note hereon
- (GLO) information contain in B.L.M. plat T3N, R1E, filed 12-2-1870

Note

The survey shown hereon is based on instruments recorded in the Office of the Maricopa County Recorders. They are as follows: DKT 86-670066, DKT 87-298972, DKT. 87-298973, DKT. 88-353842, and DKT 88-509928. Record information contained therein was obtained from deeds of individual parcels prior to acquisition.

Certificate

I hereby certify to Flood Control District of Maricopa County that the survey shown hereon was performed on the ground and under my direction during the months of July thru December, 1990. Also that said survey is true and correct all to the best of my knowledge and belief.

Ronnie L. Fannin, L.S. 14177

67960-2

Scale 1" = 200'

0' 200' 500' 1000'

NO.	DATE	REVISION	BY	CK.
1	12-28-90	GLO, basis of bearing & field verified added	RLF	

AFFILIATED SURVEYORS INTERNATIONAL
5002 South Tenth Street
Phoenix, Arizona 85040
243-3141

SCALE: 1" = 200'
DESIGNED:
DRAWN: RLF
CHECKED:
DATE: 12-28-90 8-3-90
JOB NO.: 900719A
SHEET 2 OF 2
file FC900719-75

CLIENT:
Flood Control Dist. of Maricopa Co
3335 W. Durango Street
Phoenix, Arizona 85009
(602) 262-1501
Contract 89-19 Assignment #10