Results of Survey

Maricopa County

Legend

- found 1/2" iron pipe
- found 1/2" rebar
- nothing found or set
- set 1/2" rebar

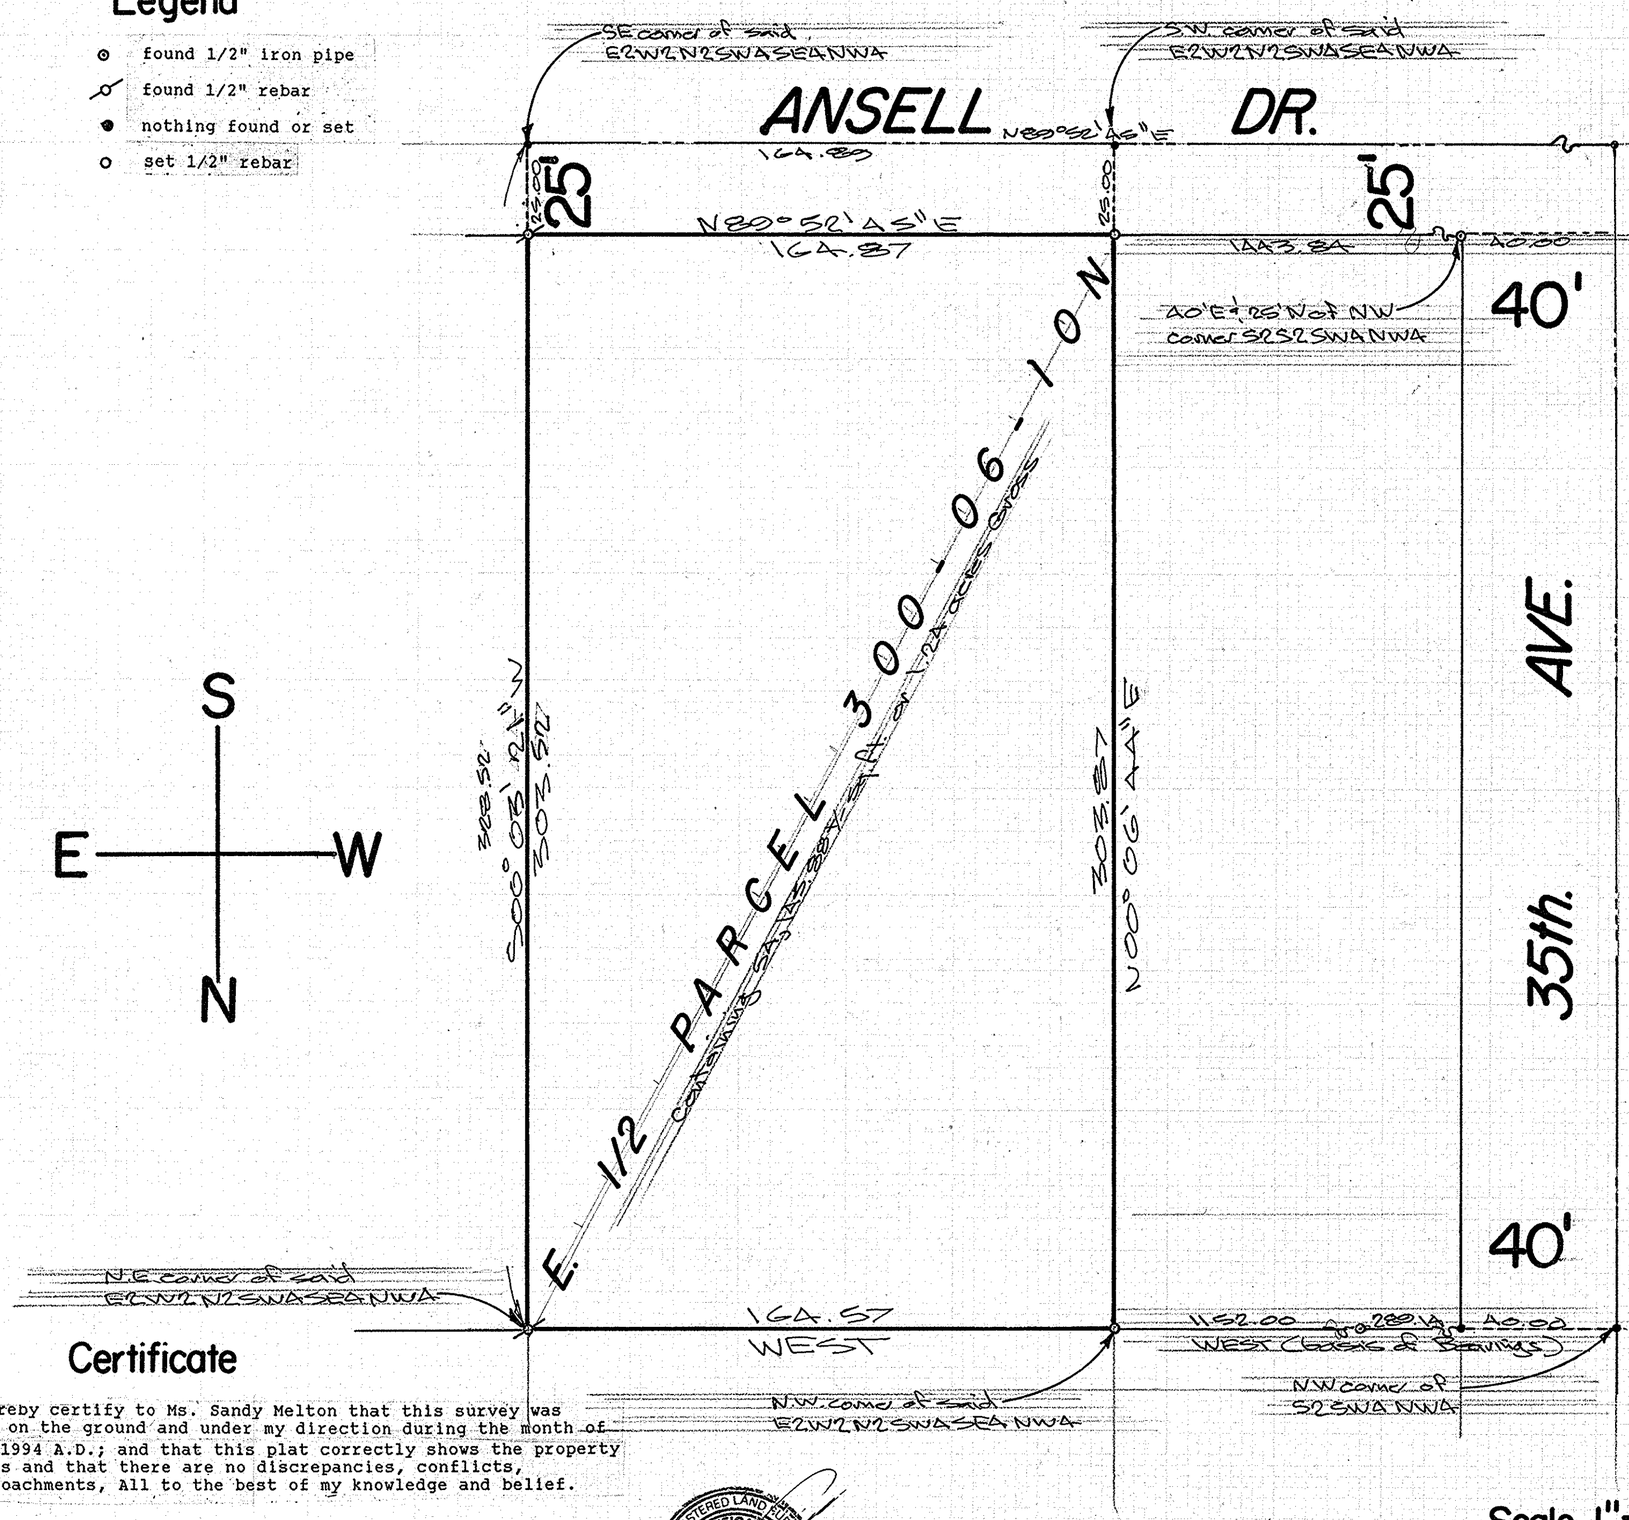

Legal Description

E.1/2 of TAX PARCEL 300-06-10N

The East half of the West half of the North half of the Southwest quarter of the Southeast quarter of the Northwest quarter (E2W2N2SW4SE4NW4) of Section Fourteen (14), Township One (1) South, Range Two (2) East, of the Gila and Salt River Base and Meridian, Maricopa County, Arizona, and:

AN EASEMENT for ingress and egress and public utilities over the South 25 feet thereof.

Vicinity Map

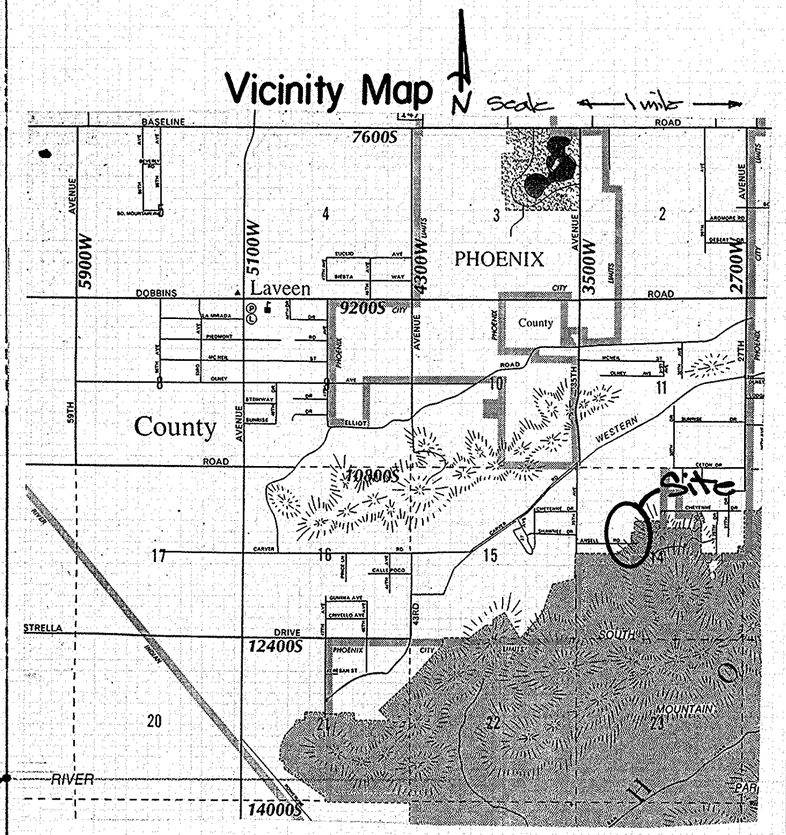

Certificate

I hereby certify to Ms. Sandy Melton that this survey was made on the ground and under my direction during the month of Dec.1994 A.D.; and that this plat correctly shows the property lines and that there are no discrepancies, conflicts, encroachments, All to the best of my knowledge and belief.

REGISTERED LAND SURVEYOR CERTIFICATE NO. 16177 RONNIE L. FANNIN ARIZONA U.S.A.

Signed 12-13-94

Scale 1"=30'

67961-1

R. L. Fannin / Affiliated Surveyors
5002 S. 10th. St. Phoenix, AZ. 85040
233-9788 or 243-3141

SCALE: 1"=30'	APPROVED BY:	DRAWN BY RLF
DATE: 12-13-94		REVISED

Ms. Sandy Melton
3326 W. Ansell Drive
Laveen, Arizona

DRAWING NUMBER 941213

18 X 24 PRINTED ON NO. 1000H CLEARPRINT