RESULTS of SURVEY of a portion of the E'rly R/W. of the EAST MARICOPA FLOODWAY,

lying within Sec. 33, T.2S., R.6E. of the G.&S.R.B.&M., Maricopa County, Arizona, Pg. 2 of 2.

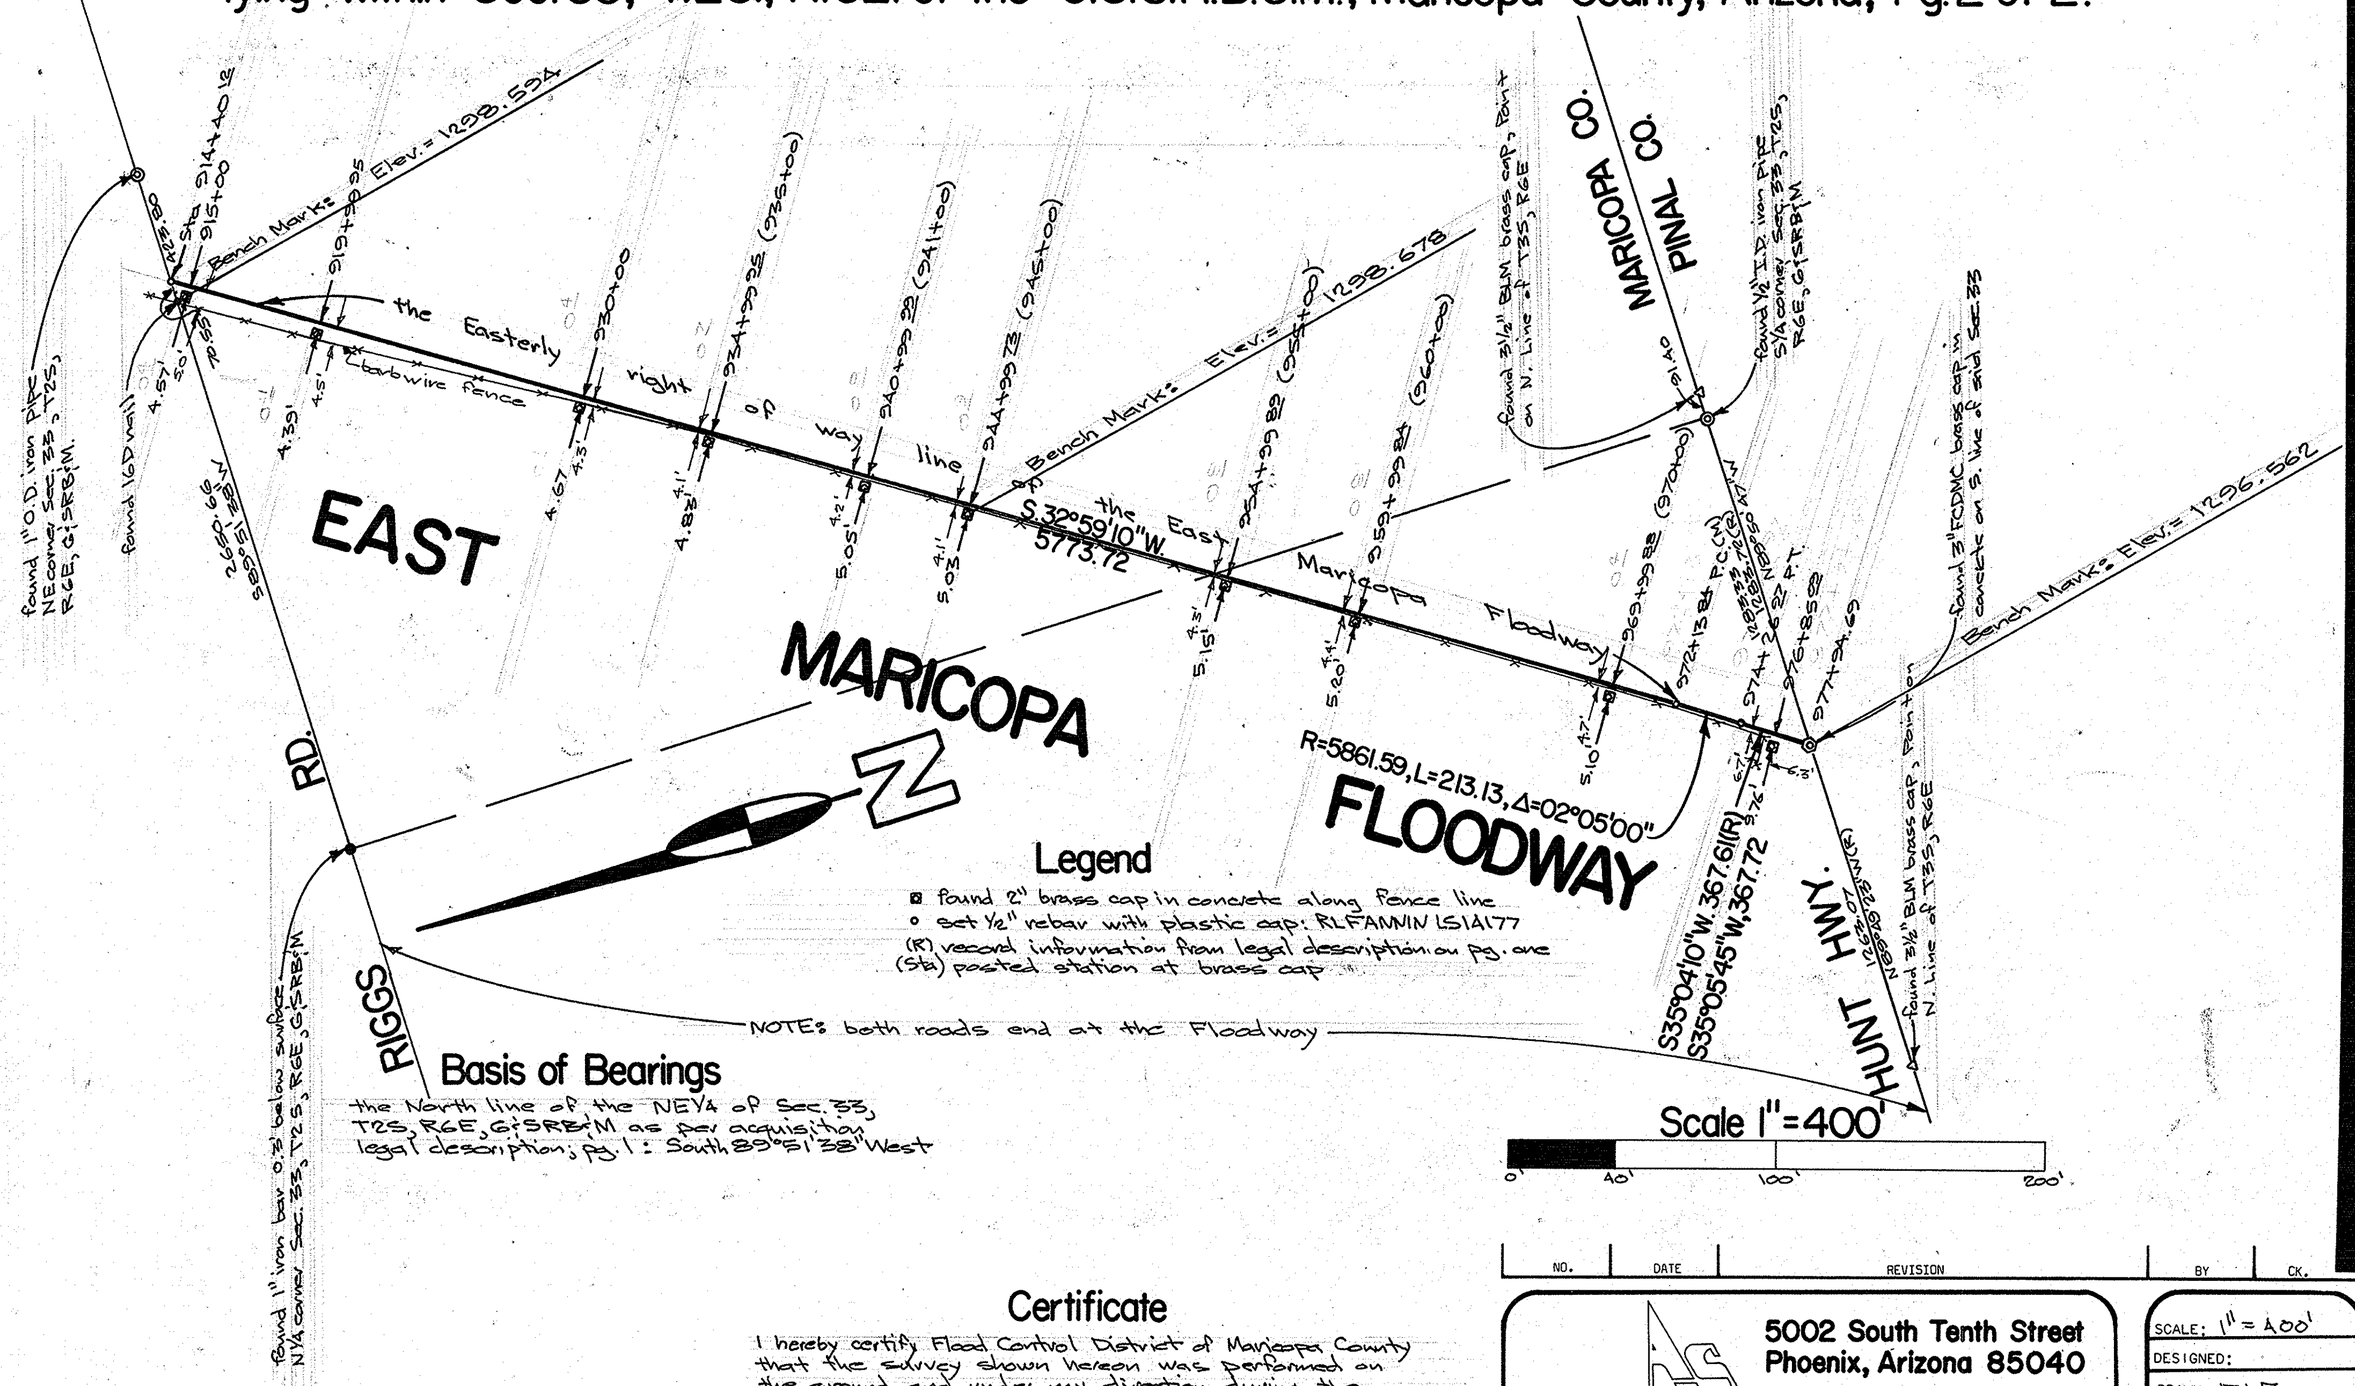

Legend

- ▣ found 2" brass cap in concrete along fence line
- ○ set 1/2" rebar with plastic cap: RLFANNIN LS14177
- (R) record information from legal description on pg. one
- (Sta) posted station at brass cap

NOTE: both roads end at the Floodway

Basis of Bearings

the North line of the NE1/4 of Sec. 33, T2S, R6E, G&SRB&M as per acquisition legal description; pg. 1: South 89°51'38" West

Bench Mark

Found 3" brass cap in bed rock approx. 4' above dirt road surface South side of Gila Butte, Northwesterly of the convergence of the East Maricopa Floodway and the Gila River Located in T3S, R5E

Elevation: 1203.309

Certificate

I hereby certify Flood Control District of Maricopa County that the survey shown hereon was performed on the ground and under my direction during the months of Jan. thru Oct. 1992; also survey is true and correct all to the best of my knowledge and belief.

67968-2

Ronnie L. Fannin, L.S. 14177

NO.	DATE	REVISION	BY	CK.

AFFILIATED SURVEYORS INTERNATIONAL
5002 South Tenth Street
Phoenix, Arizona 85040
243-3141

CLIENT:
Flood Control District of Maricopa County
2801 W. Durango Street
Phoenix, Arizona 85009
(602) 506-1501

Contract 90-35, assignment #18

SCALE: 1" = 400'
DESIGNED:
DRAWN: RLF
CHECKED:
DATE: March 18, 1992
JOB NO.: FC920128

SHEET 2 OF 2