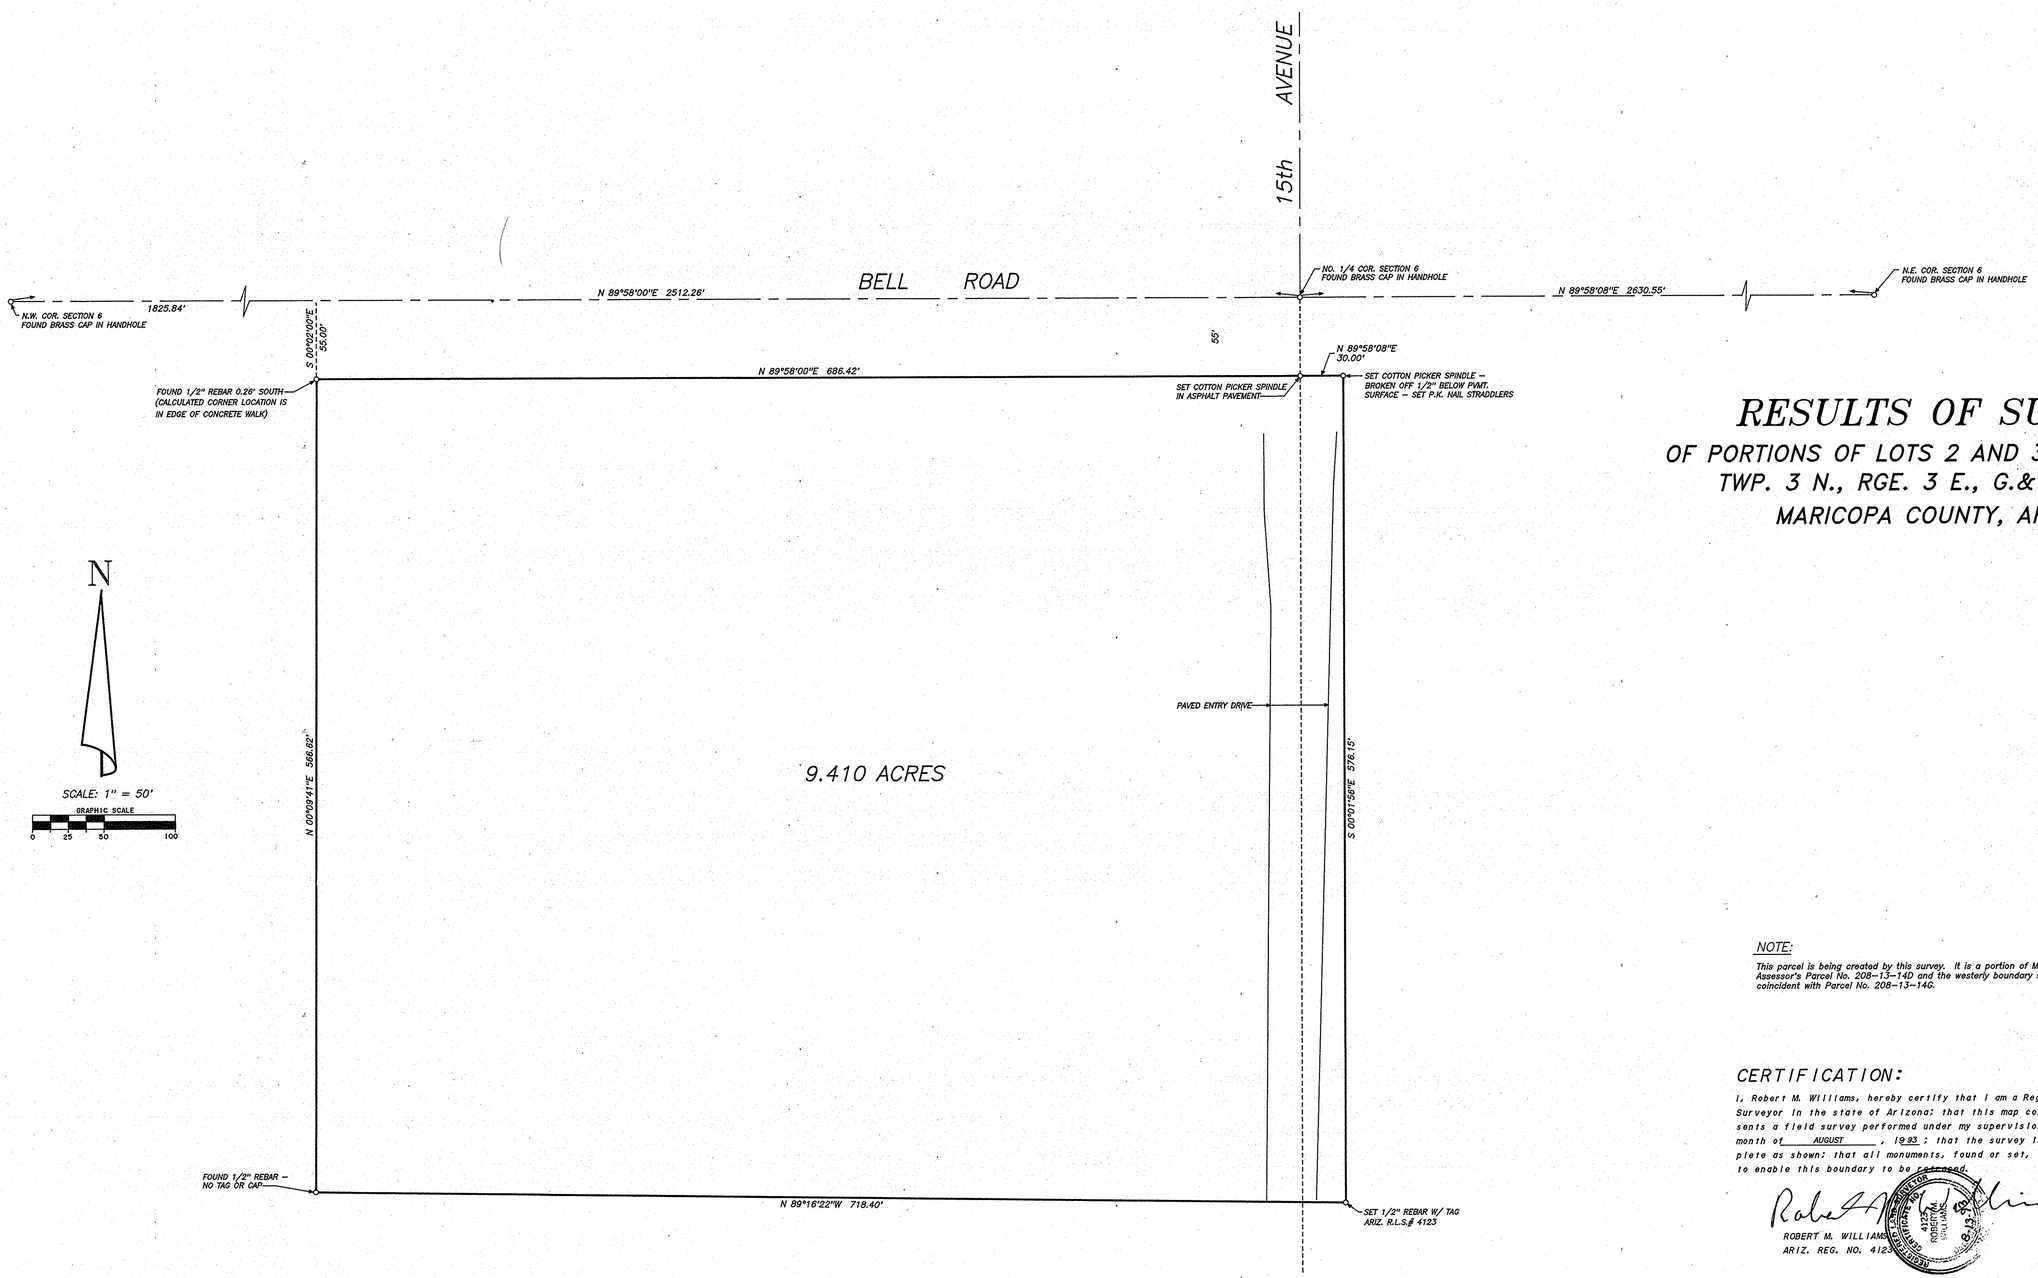

RESULTS OF SURVEY

OF PORTIONS OF LOTS 2 AND 3 OF SECTION 6, TWP. 3 N., RGE. 3 E., G.& S.R.B.& M., MARICOPA COUNTY, ARIZONA

NOTE:

This parcel is being created by this survey. It is a portion of Maricopa Tax Assessor's Parcel No. 208-13-14D and the westerly boundary shown hereon is coincident with Parcel No. 208-13-14C.

CERTIFICATION:

I, Robert M. Williams, hereby certify that I am a Registered Land Surveyor in the state of Arizona; that this map correctly represents a field survey performed under my supervision during the month of AUGUST, 1993; that the survey is true and complete as shown; that all monuments, found or set, are sufficient to enable this boundary to be retraced.

ROBERT M. WILLIAMS
ARIZ. REG. NO. 4123

REGISTERED LAND SURVEYOR 4123 ROBERT M. WILLIAMS 8-13-93

PREPARED FOR:
TURF PARADISE

Robert M. Williams & Associates

6113 East Quail Track Road
Cave Creek, Arizona 85331
(602) 585-6202 Office
(602) 370-5270 Mobile

JOB Nº 930804