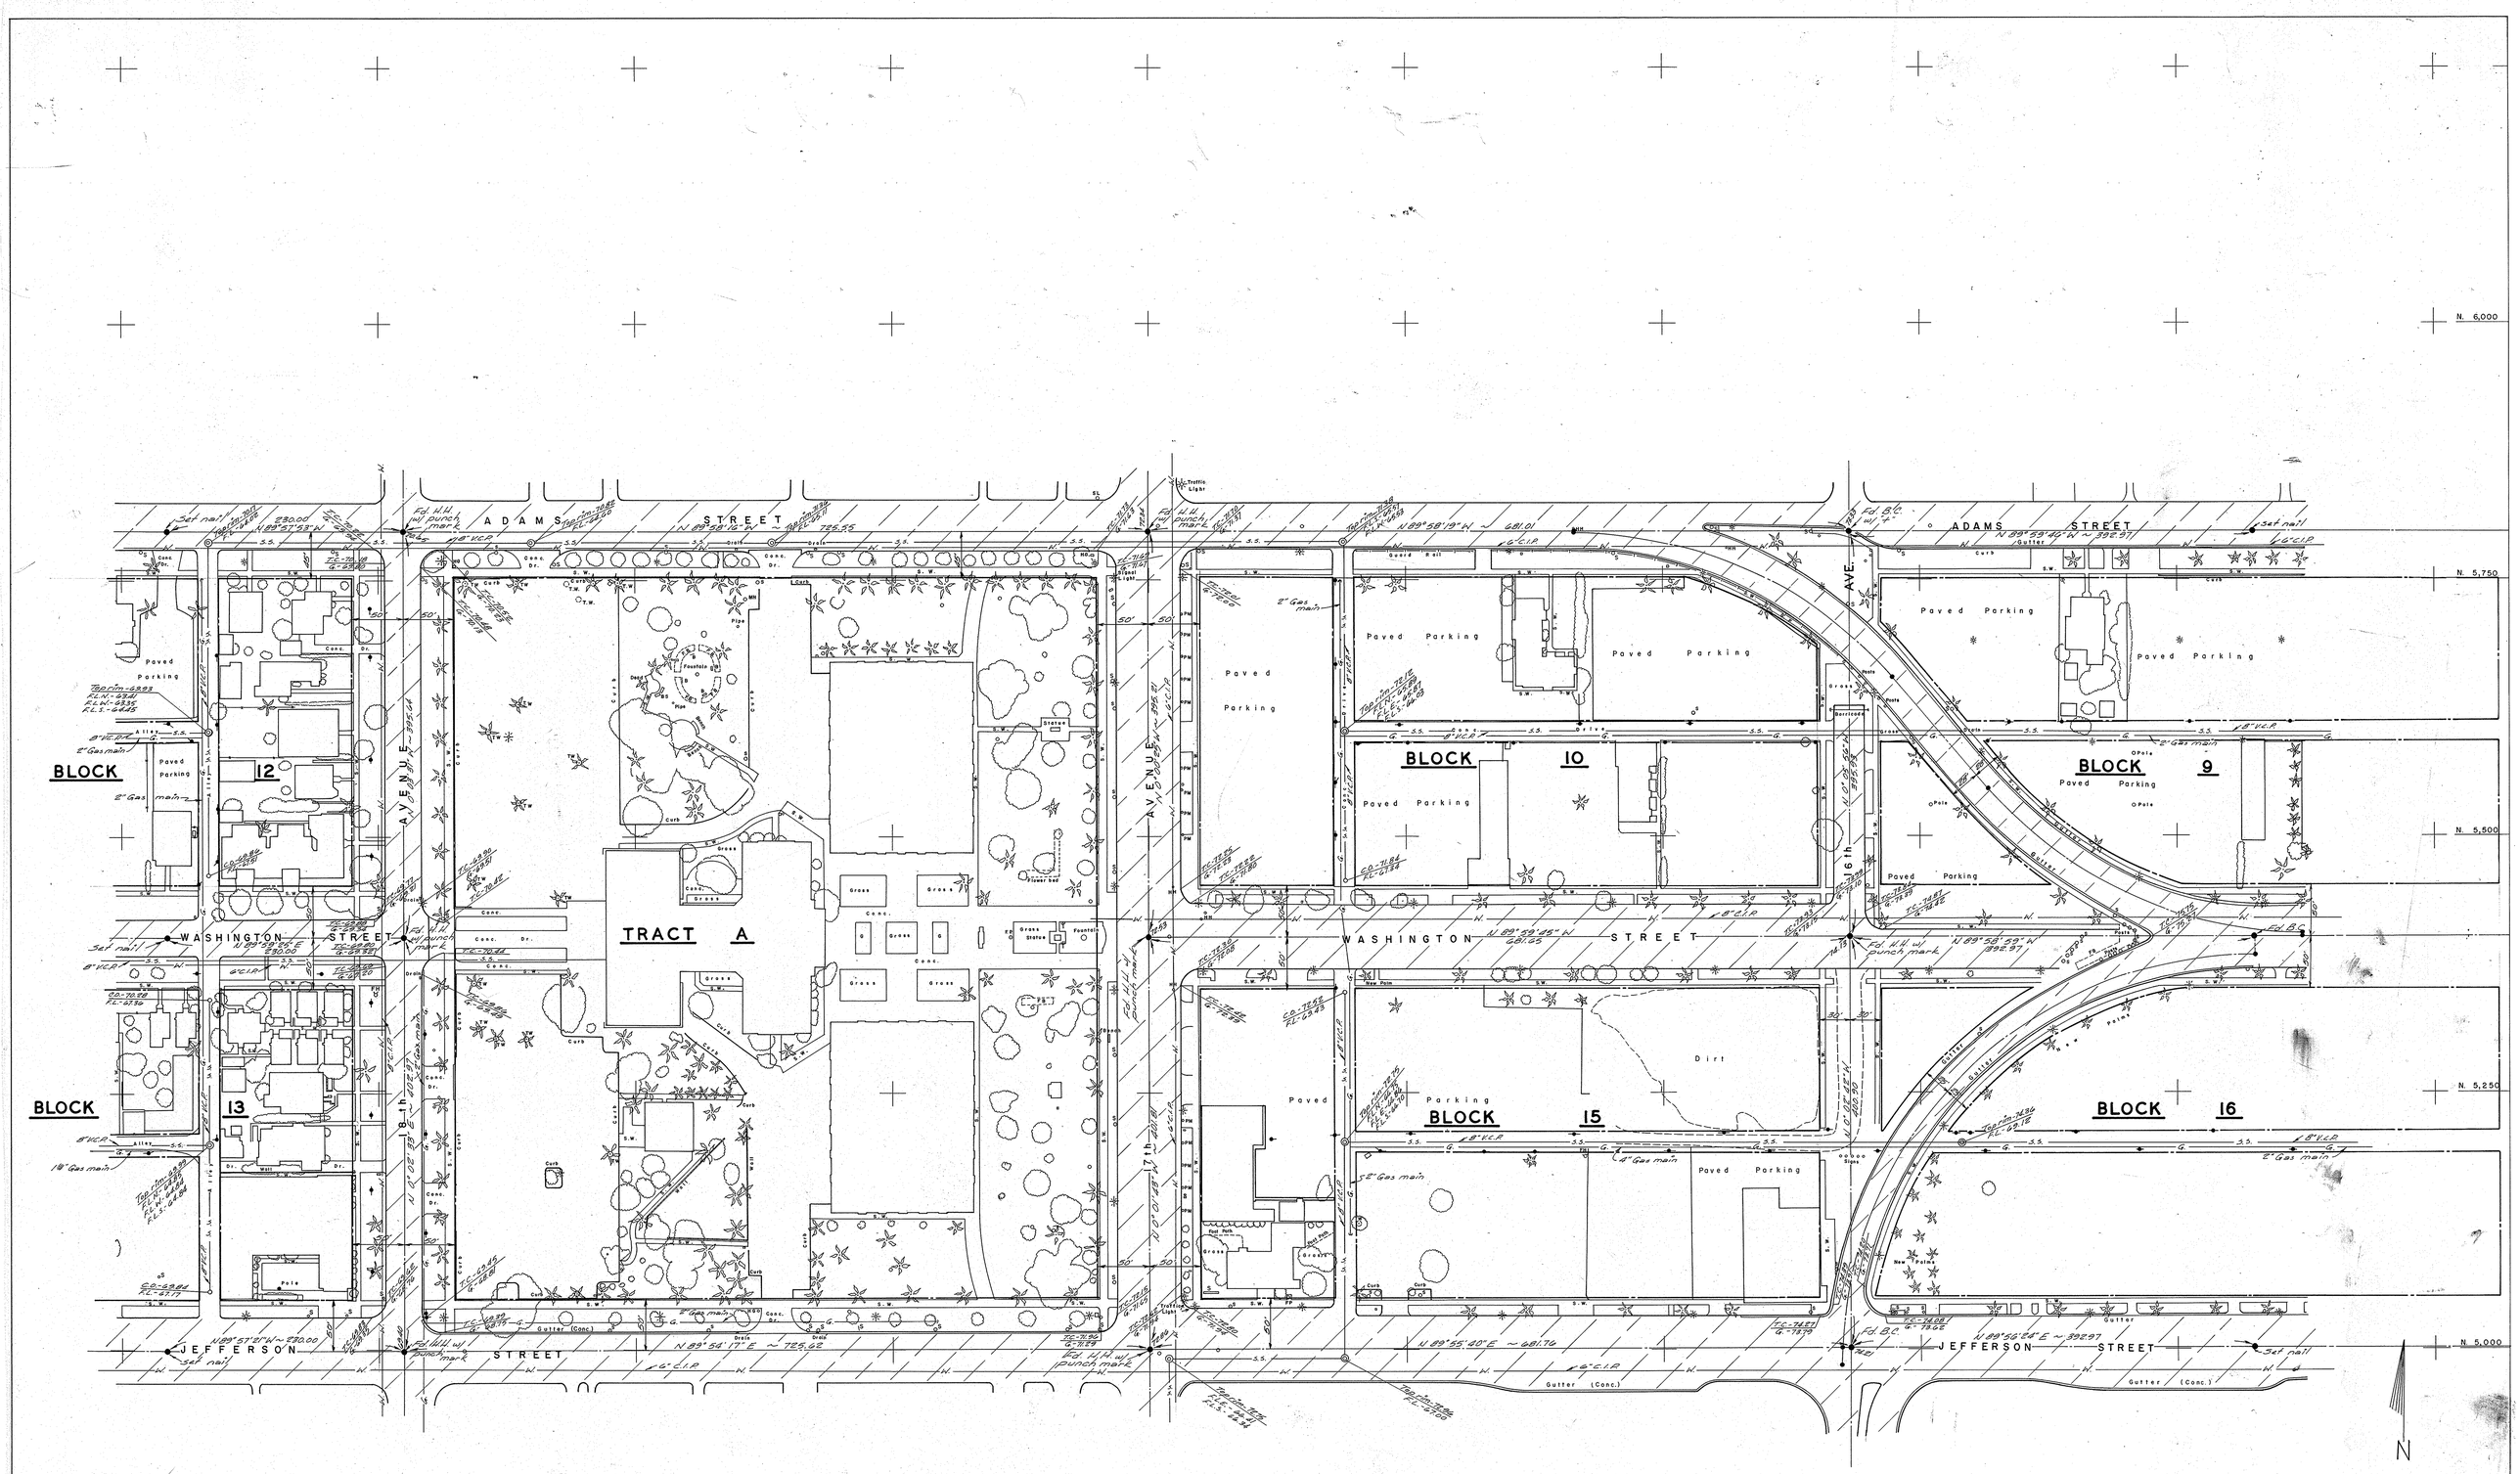

RESULTS OF SURVEY
OF
BLOCKS 10 & 15 & TRACT "A"
&
PORTIONS OF BLOCKS 9, 12, 13 & 16,
CAPITOL ADDITION, BK. 1, PG. 62, M.C.R.,
FOR
PLANNING DIVISION,
STATE OF ARIZONA

UTILITIES

1. Domestic Water ~ City of Phoenix
2. Sanitary Sewer ~ City of Phoenix
3. Telephone ~ Mtn. Bell
4. Natural Gas ~ Arizona Public Service
5. Electrical ~ Arizona Public Service

B.M. ~ Top of stone in S.E. H.H. @ 15th Ave. & Van Buren
Elev. ~ 1074.17

T.B.M. ~ Top of B.C. @ So. gutter of 16th Ave. & Adams
Elev. ~ 1073.33

REGISTERED LAND SURVEYOR
CERTIFICATE NUMBER
ROBERT M. WILLIAMS, JR.
DEC. 23, 1971
ARIZONA, U.S.A.

Robert M. Williams & Associates
1620 W. THOMAS ROAD
PHOENIX, ARIZONA
JOB NO. 710614