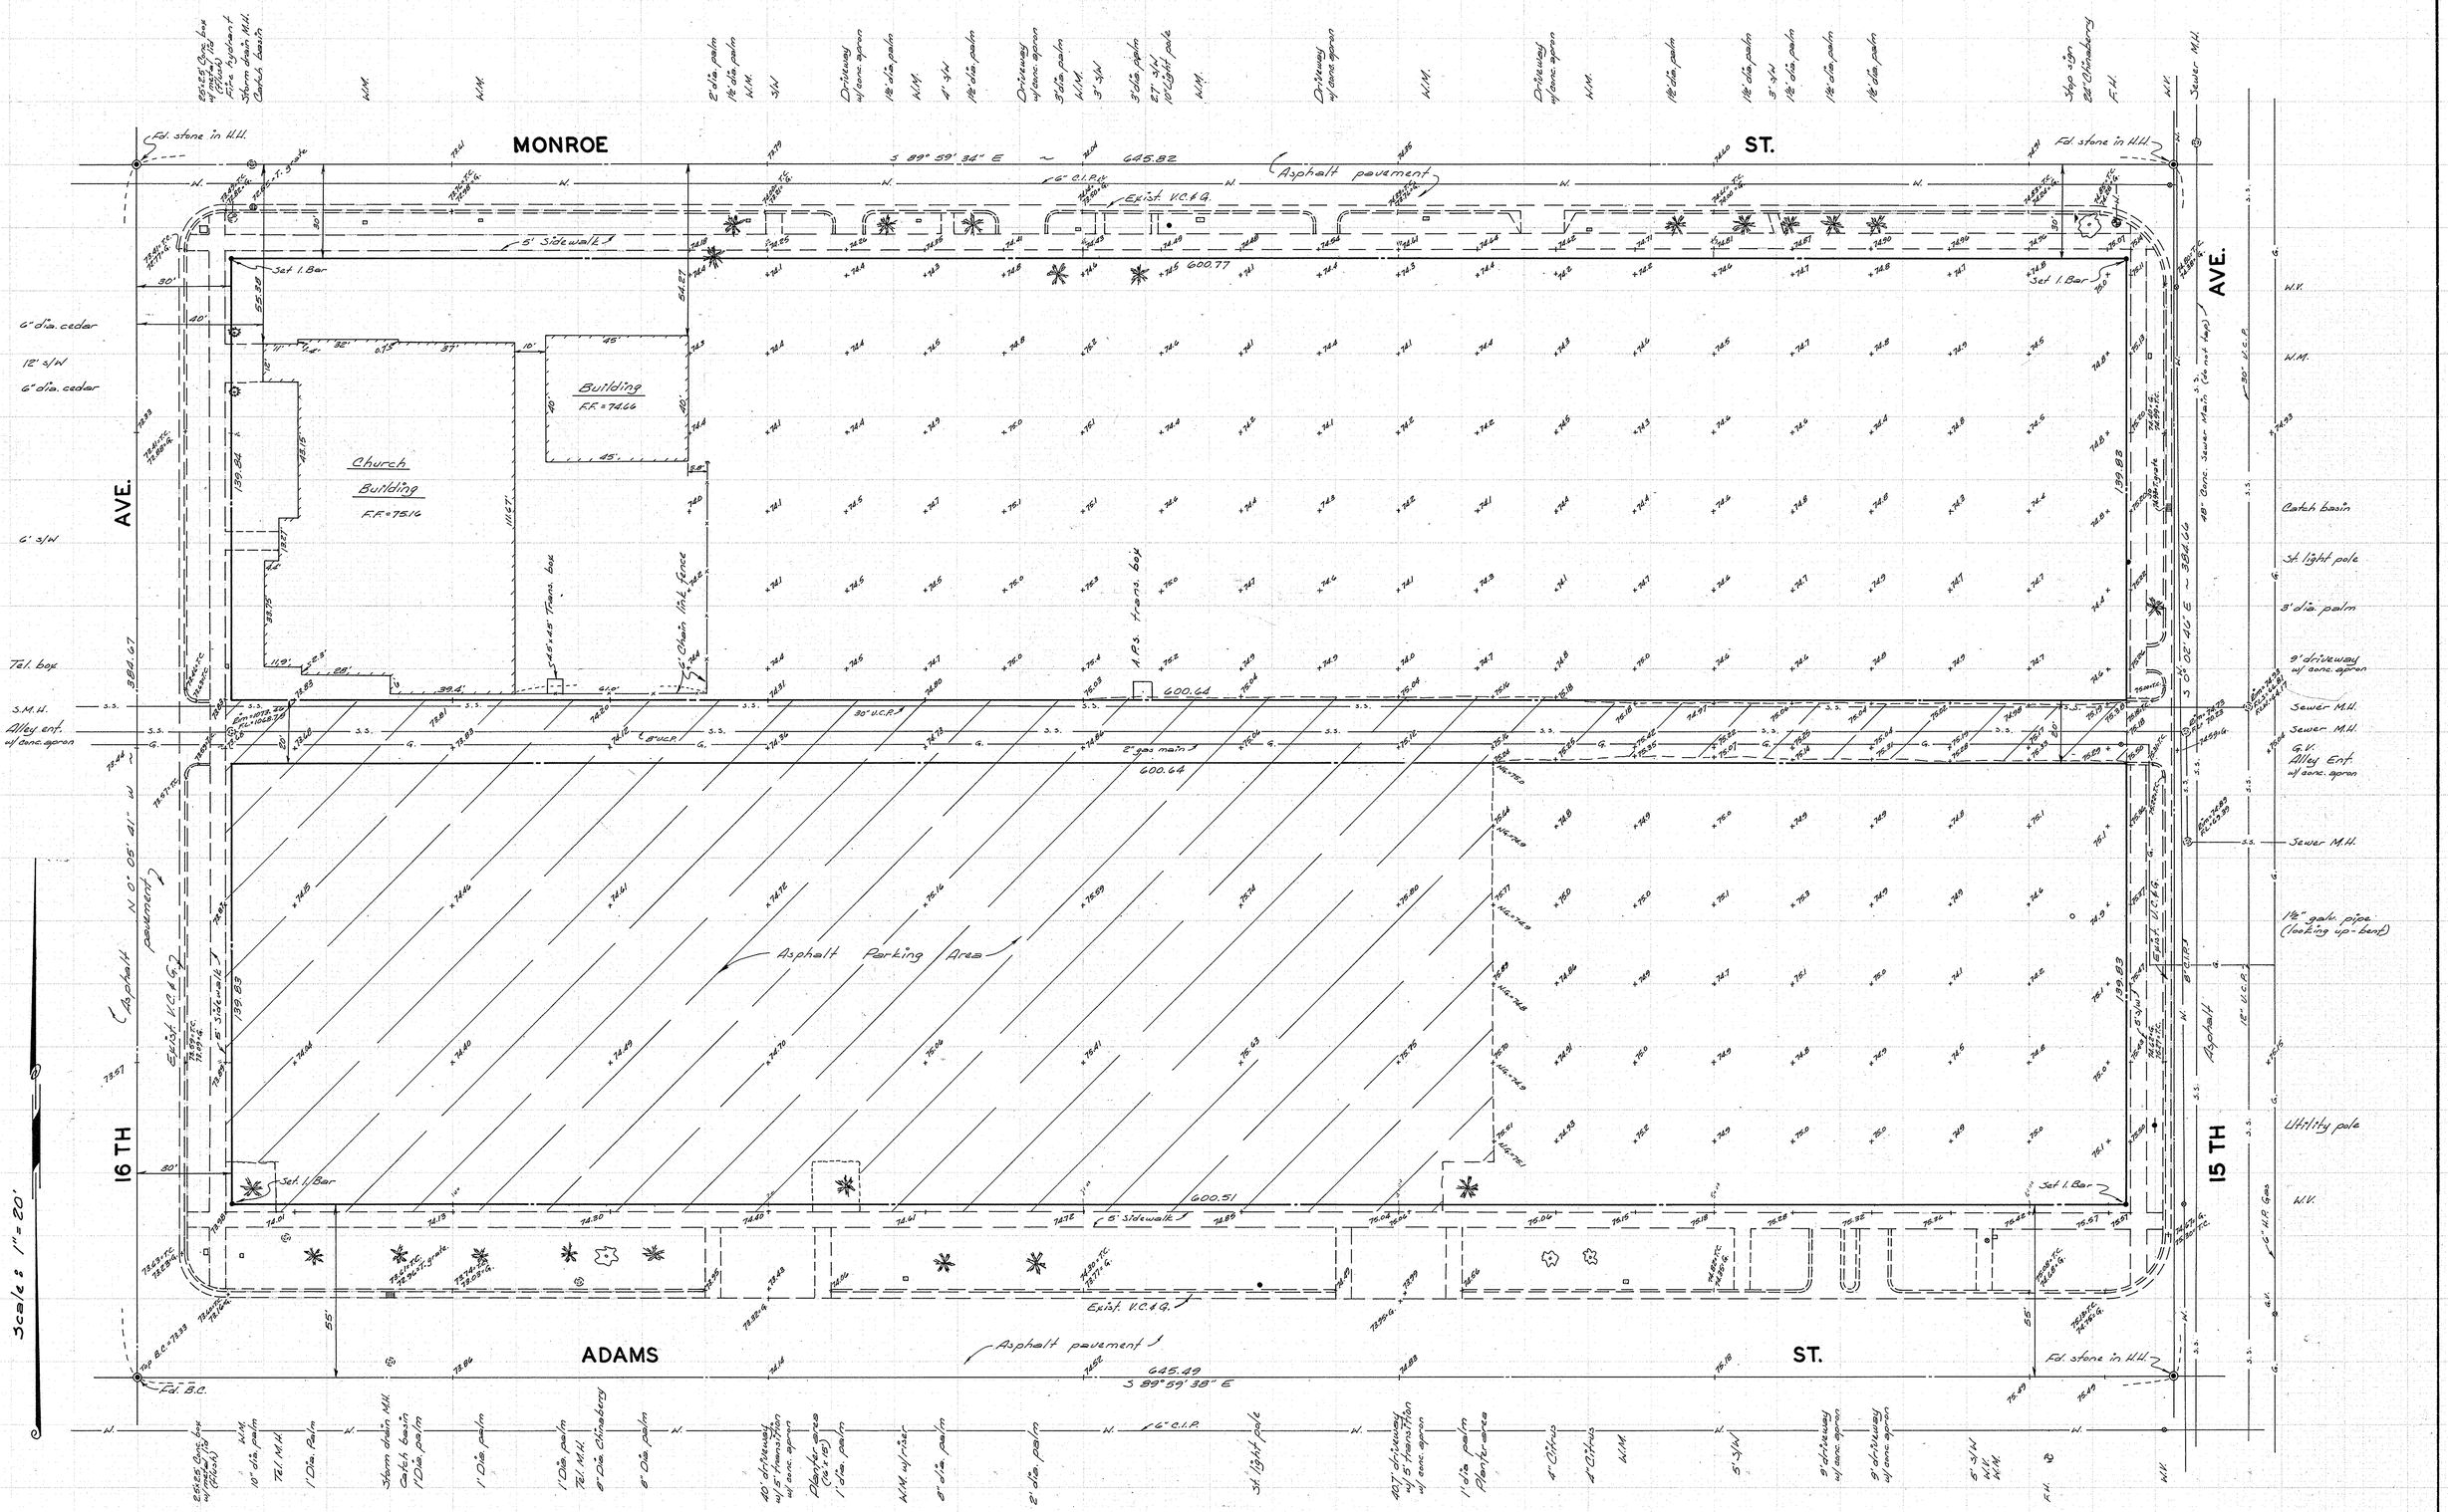

1. Domestic water ~ City of Phoenix
2. Sanitary sewer ~ City of Phoenix
3. Telephone ~ Mtn. Bell
4. Natural gas ~ Ariz. Pub. Serv.
5. Electric ~ Ariz. Pub. Serv.

Note:
The various utilities shown hereon - was obtained from the records of the various utility agencies.

RESULTS OF SURVEY

OF

LOTS 1 THRU 48, BLOCK 8,
CAPITOL ADDITION, BK. 1, PG. 62, M.C.R.
MARICOPA COUNTY, ARIZONA

FOR

PLANNING DIVISION
STATE OF ARIZONA

B.M. ~ Top stone in H.H. @ 15th Ave. & Van Buren
Elev. ~ 1074.17
T.B.M. ~ Top B.C. - Inter. of 16th Ave. & Adams St.
Elev. ~ 1073.33

Rev.: 10-1-73

Robert M. Williams & Associates
1606 W. THOMAS ROAD
PHOENIX, ARIZONA
JOB NO. 730802