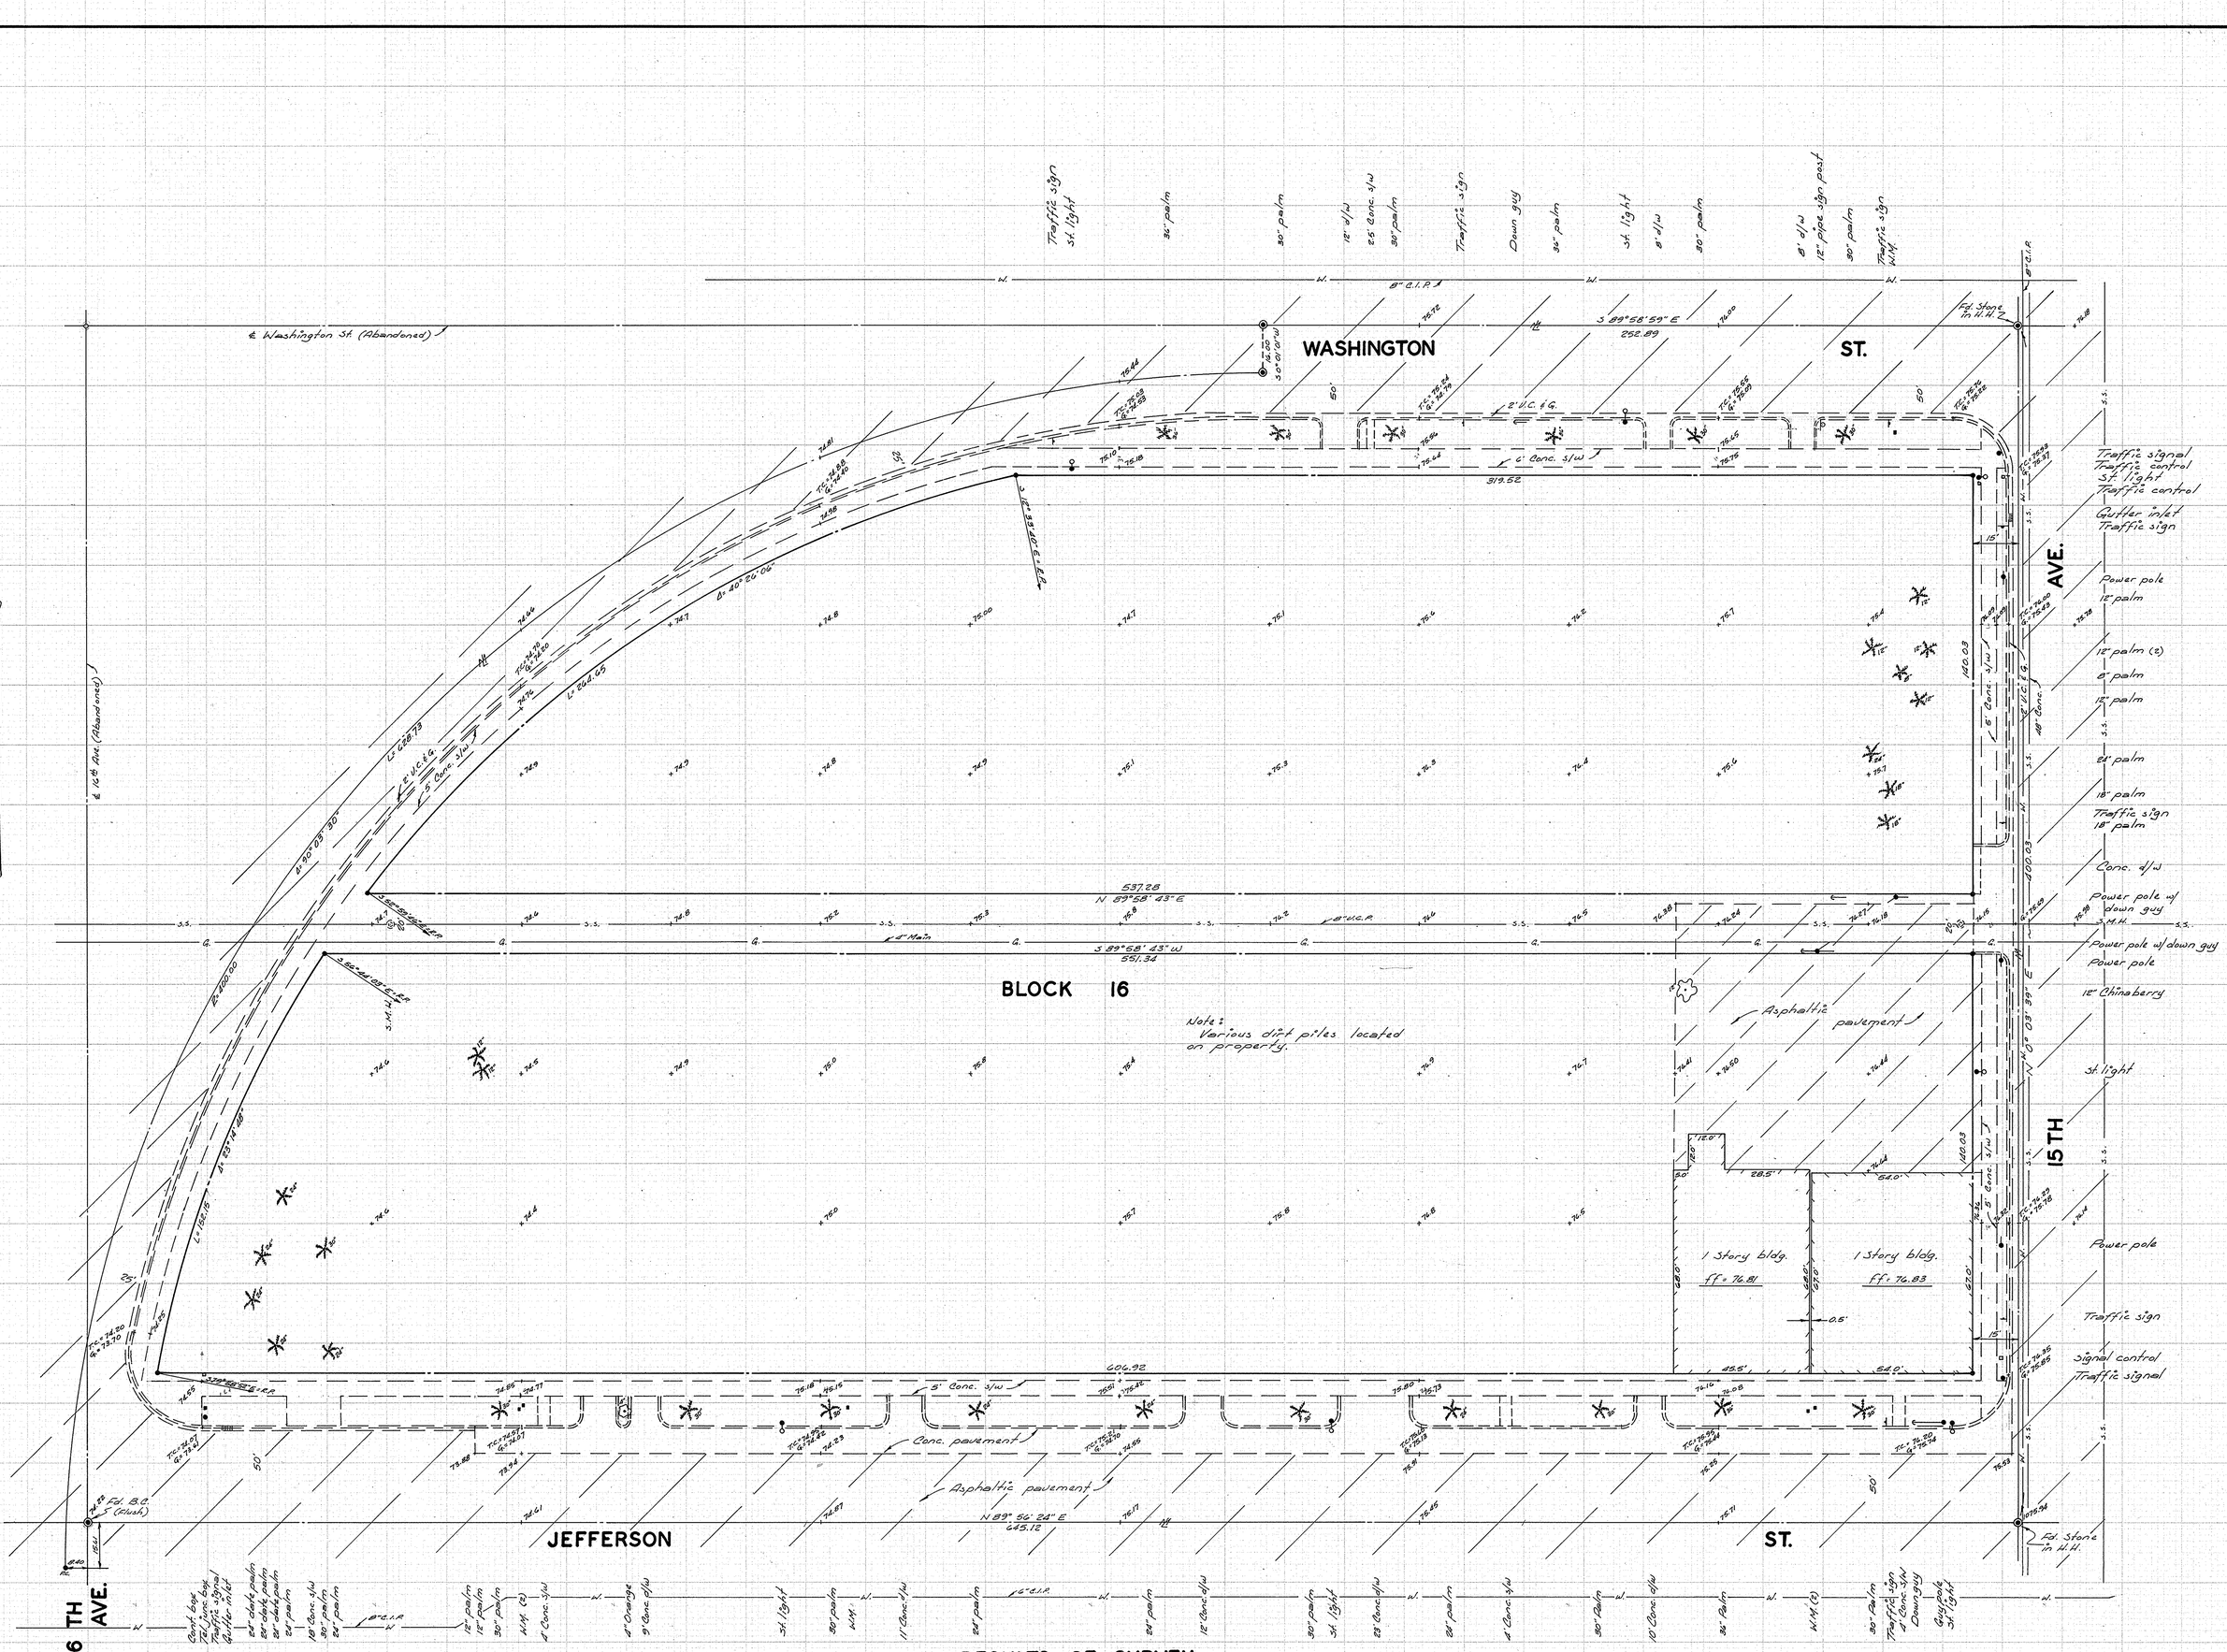

RESULTS OF SURVEY
OF
A PORTION OF BLOCK 16, CAPITOL
ADDITION, BK. I, PG. 62, M.C.R.
FOR
PLANNING DIVISION
STATE OF ARIZONA

Utilities

1. Water ~ City of Phoenix
2. San. sewer ~ City of Phoenix
3. Telephone ~ Mtn. Bell
4. Natural gas ~ Ariz. Pub. Service
5. Electrical ~ Ariz. Pub. Service

1.	B.M. ~ Top of stone in H.H. @ 15th Ave. & Van Buren St. Elev. ~ 1074.17
2.	T.B.M. ~ Top of stone in H.H. @ 15th Ave. & Jefferson St. Elev. ~ 10744.88

⊣ ~ Ind. prop. cors. ~ set ½" I.B.

REGISTERED LAND SURVEYOR
CERTIFICATE EXPIRES
ROBERT M. WILLIAMS, JR.
DEC. 31, 1974
ARIZONA, U.S.A.

Date of preparation: June 4, 1974

Robert M. Williams & Associates
1606 W. THOMAS ROAD
PHOENIX, ARIZONA
JOB NO. 740524