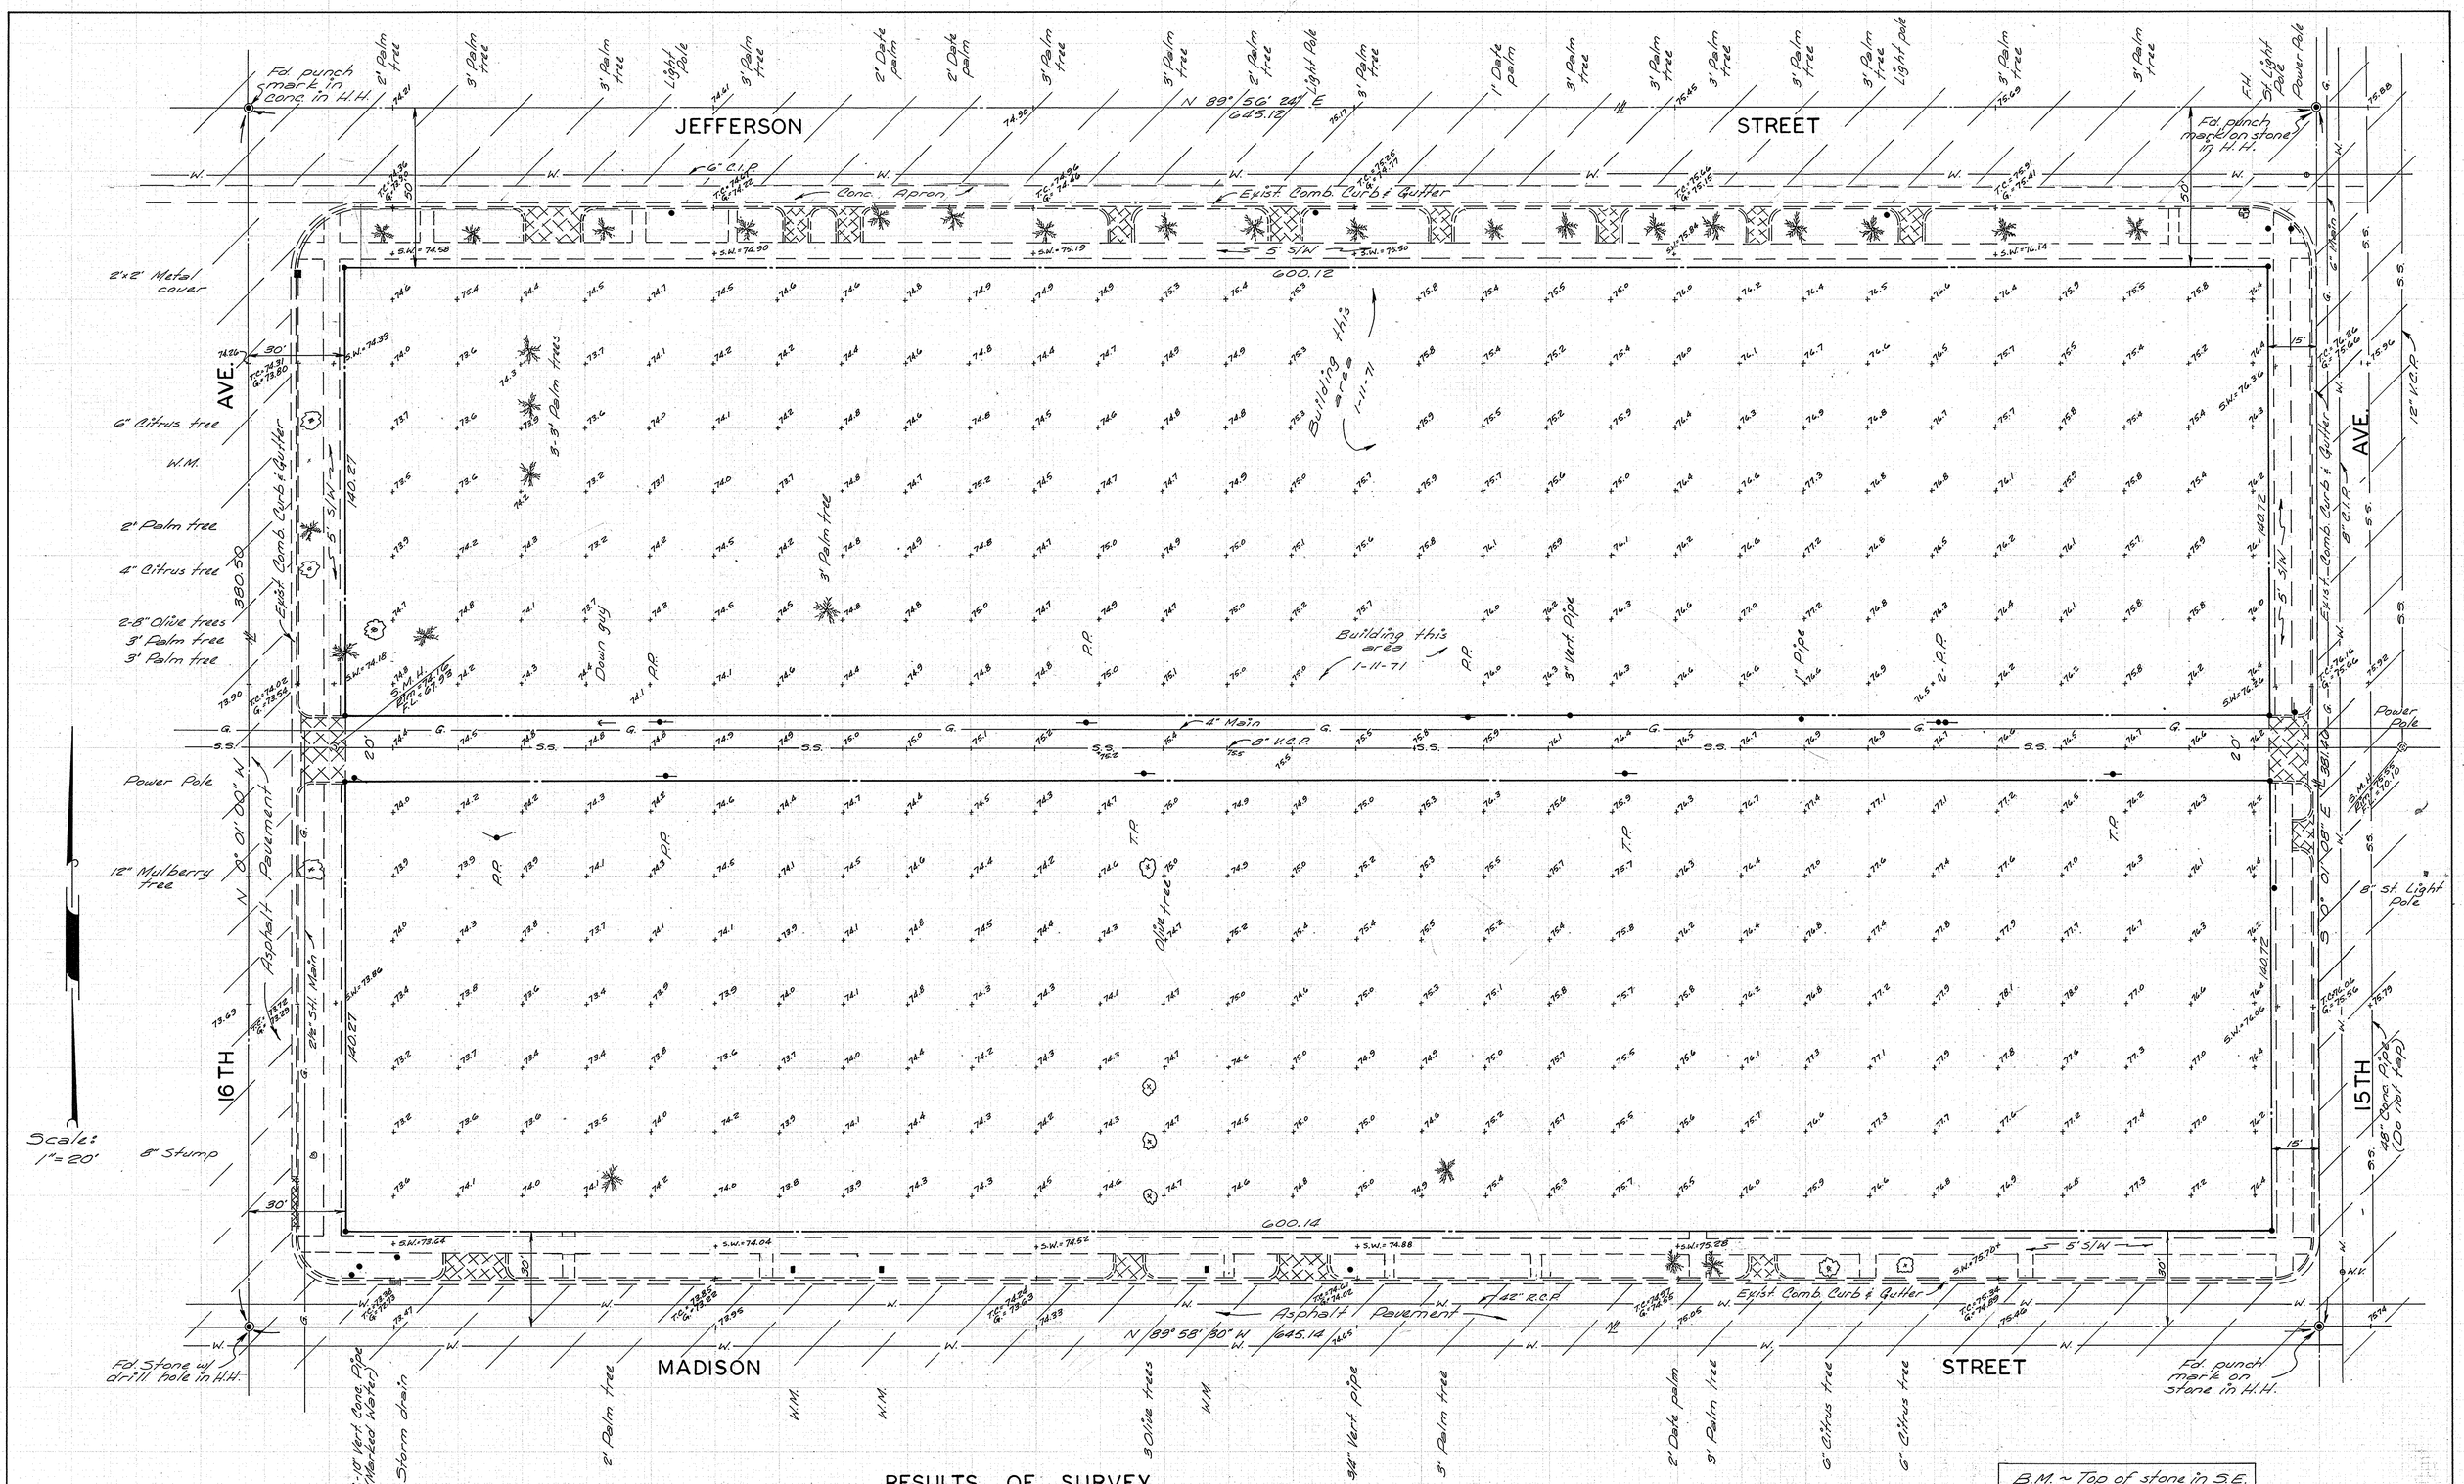

UTILITIES

1) Domestic water ~ City of Phoenix
2) Sanitary sewer ~ City of Phoenix
3) Telephone ~ Mountain Bell
4) Natural gas ~ Arizona Public Service
5) Electrical ~ Arizona Public Service

RESULTS OF SURVEY
OF
LOTS 1 THRU 48, BLOCK 17,
CAPITOL ADDITION, BK. 1, PG. 62, M.C.R.,
MARICOPA COUNTY, ARIZONA
FOR
PLANNING DIVISION,
STATE OF ARIZONA

LEGEND

W.M. ~ Water meter
P.P. ~ Power pole
T.P. ~ Tel. pole
W.V. ~ Water value
~ Fire hydrant
~ Ind. cors. this survey. Set 1/2" I.B. unless noted otherwise.

B.M. ~ Top of stone in S.E. H.H. @ 15th Ave. & Van Buren St.
Elev. ~ 1074.17

T.B.M. ~ E. bolt on F.H. @ S.W. Cor. 16th Ave. & Jefferson St.
Elev. ~ 1076.73

Robert M. Williams & Associates
1620 W. THOMAS ROAD
PHOENIX, ARIZONA
JOB NO. 710104

REGISTERED LAND SURVEYOR
ROBERT M. WILLIAMS, JR.
EXPIRES DEC. 31, 19 72
ARIZONA, U.S.A.