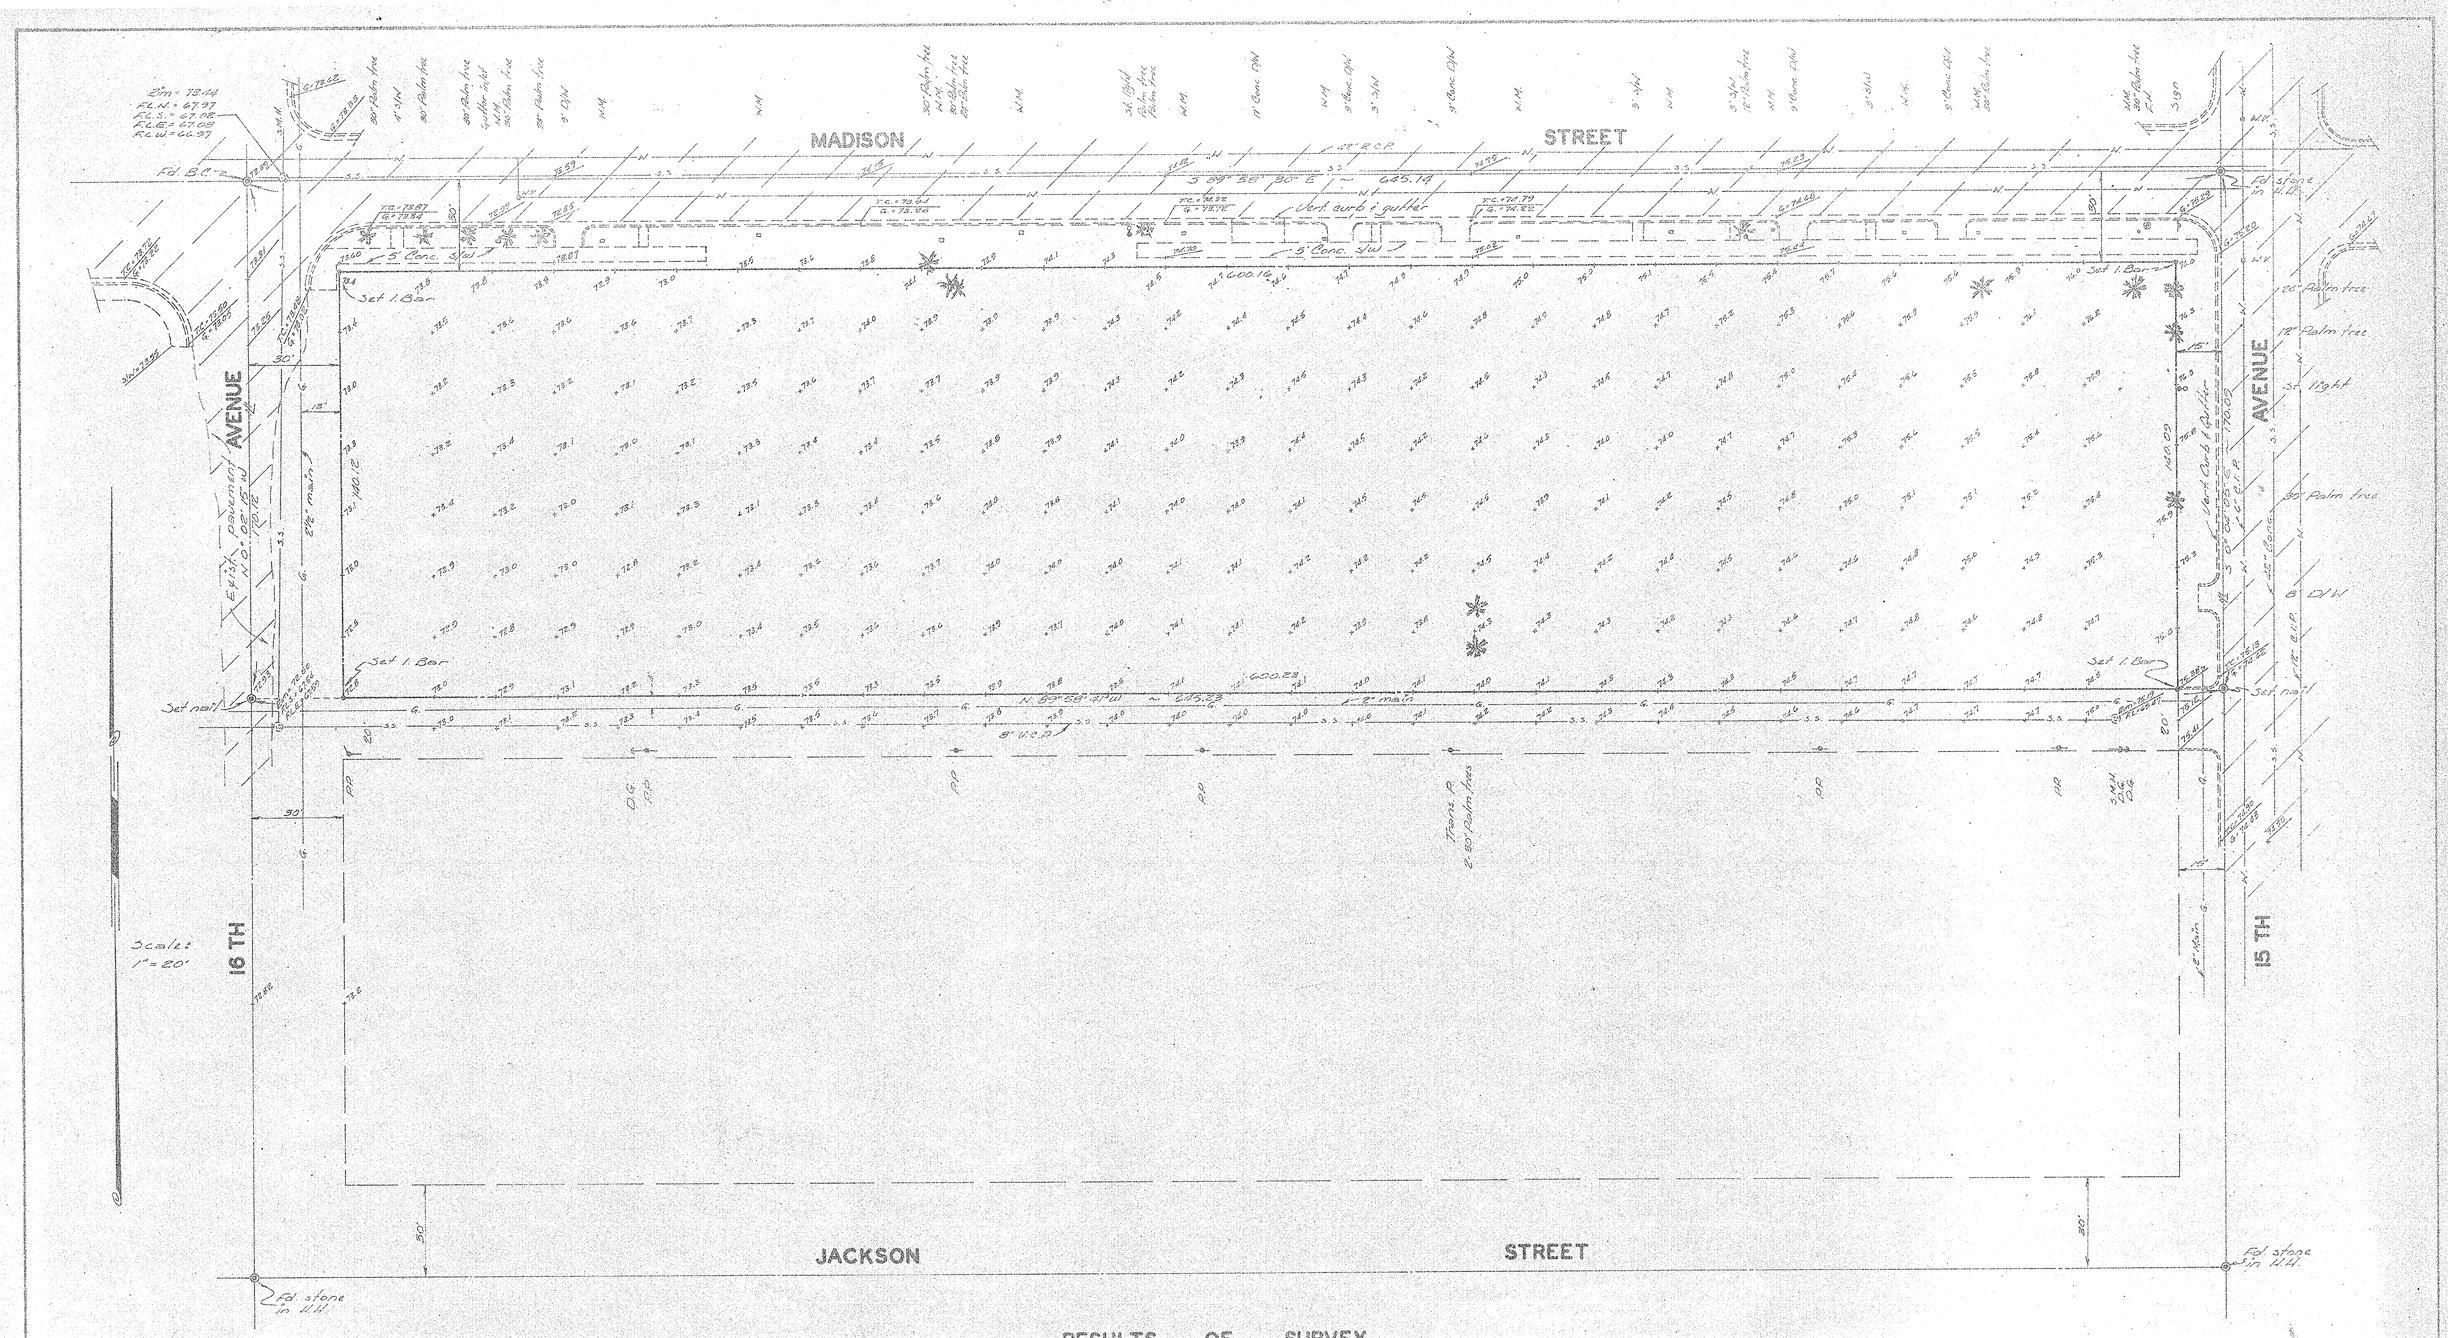

RESULTS OF SURVEY
OF
LOTS 1 THRU 15, BLOCK 24,
CAPITOL ADDITION, BK. 1, PG. 62, M.C.R.,
MARICOPA COUNTY, ARIZONA
FOR
PLANNING DIVISION
STATE OF ARIZONA

UTILITIES
1. Domestic water ~ City of Phoenix
2. Sanitary sewer ~ City of Phoenix
3. Telephone ~ Mtn. Bell
4. Natural gas ~ A.P.S.
5. Electrical ~ A.P.S.

B.M. ~ Top stone in W.W. @ 15th Ave. & Van Buren
Elev. ~ 1074.17
T.B.M. ~ Top B.C. @ 16th Ave. & Madison St.
Elev. ~ 1073.39

Note:
The various utilities shown hereon was obtained from the records of the various utility agencies.

REGISTERED LAND SURVEYOR
CERTIFICATE NO. 10000
ARIZONA, U.S.A.

Robert M. Williams & Associates
1620 W. THOMAS ROAD
PHOENIX, ARIZONA
JOB NO. 730105