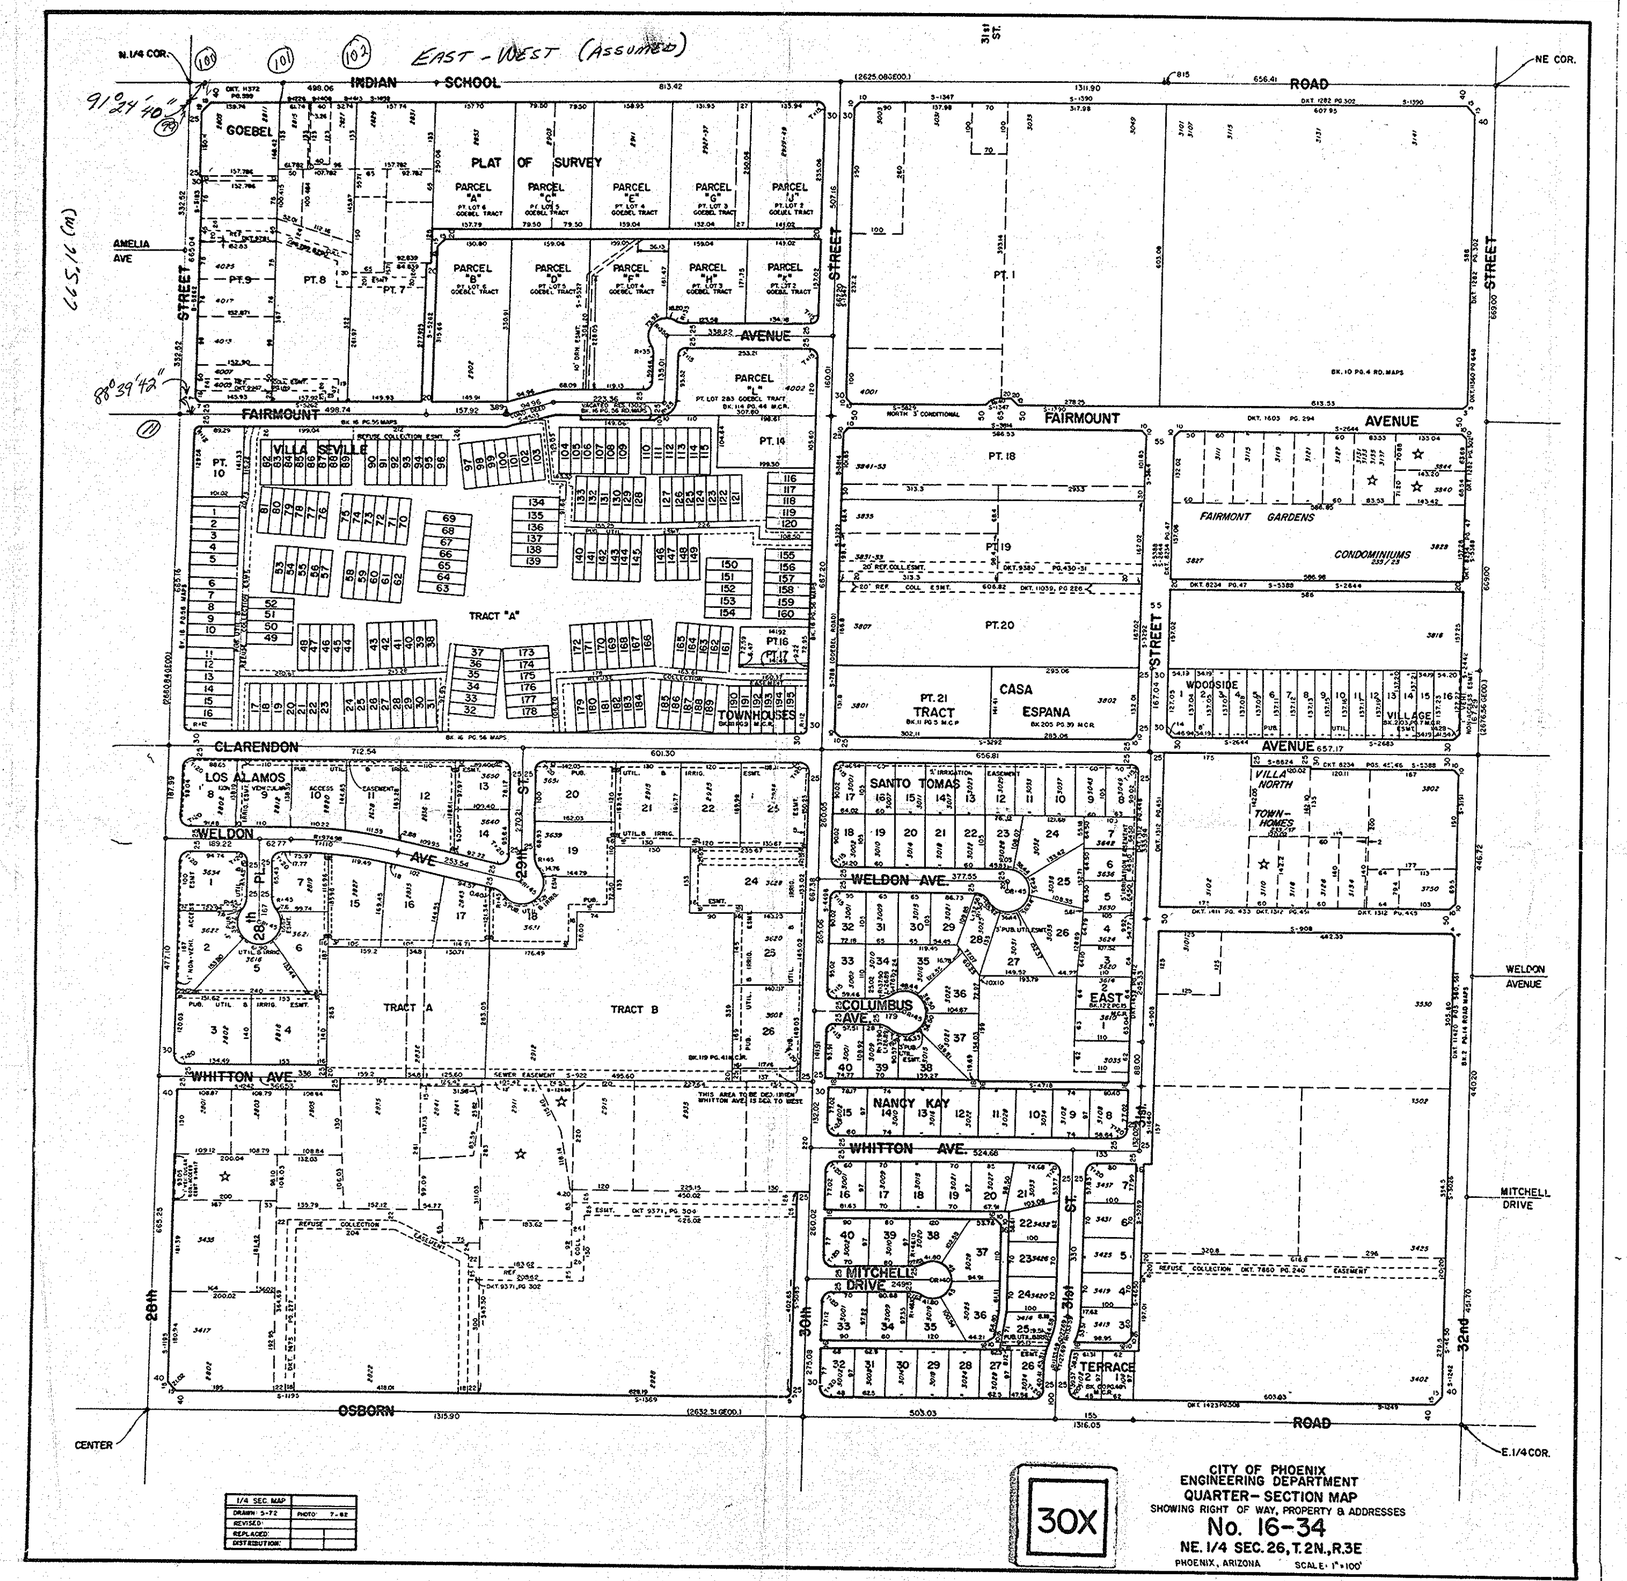
EAST - WEST (ASSUMED)
N. 1/4 COR.
NE COR.
INDIAN SCHOOL ROAD
31st ST.
GOEBEL
PLAT OF SURVEY
AMELIA AVE
STREET
AVENUE
FAIRMOUNT
VILLA SEVILLE
TRACT "A"
TOWNHOUSES
FAIRMOUNT GARDENS
CONDOMINIUMS
WOODSIDE
VILLAGE
CLARENDON
AVENUE
LOS ALAMOS
WELDON AVE.
SANTO TOMAS
VILLA NORTH TOWN-HOMES
TRACT A
TRACT B
COLUMBUS AVE.
EAST
WHITTON AVE.
NANCY KAY
MITCHELL DRIVE
TERRACE
WELDON AVENUE
MITCHELL DRIVE
OSBORN
ROAD
CENTER
E. 1/4 COR.
30X
CITY OF PHOENIX
ENGINEERING DEPARTMENT
QUARTER-SECTION MAP
SHOWING RIGHT OF WAY, PROPERTY & ADDRESSES
No. 16-34
NE. 1/4 SEC. 26, T. 2N., R. 3E
PHOENIX, ARIZONA
SCALE: 1" = 100'
1/4 SEC. MAP
DRAWN: 5-72
PHOTO: 7-82
REVISED:
REPLACED:
DISTRIBUTION:

DIN #
71490-1