RESULTS OF SURVEY

BERRYMAN NO. 1 - LOT 2

A SUBDIVISION OF PART OF THE SW 1/4, SECTION 23,

T.2N., R.1E. G.& S.R.B.& M.

MARICOPA COUNTRY , ARIZONA

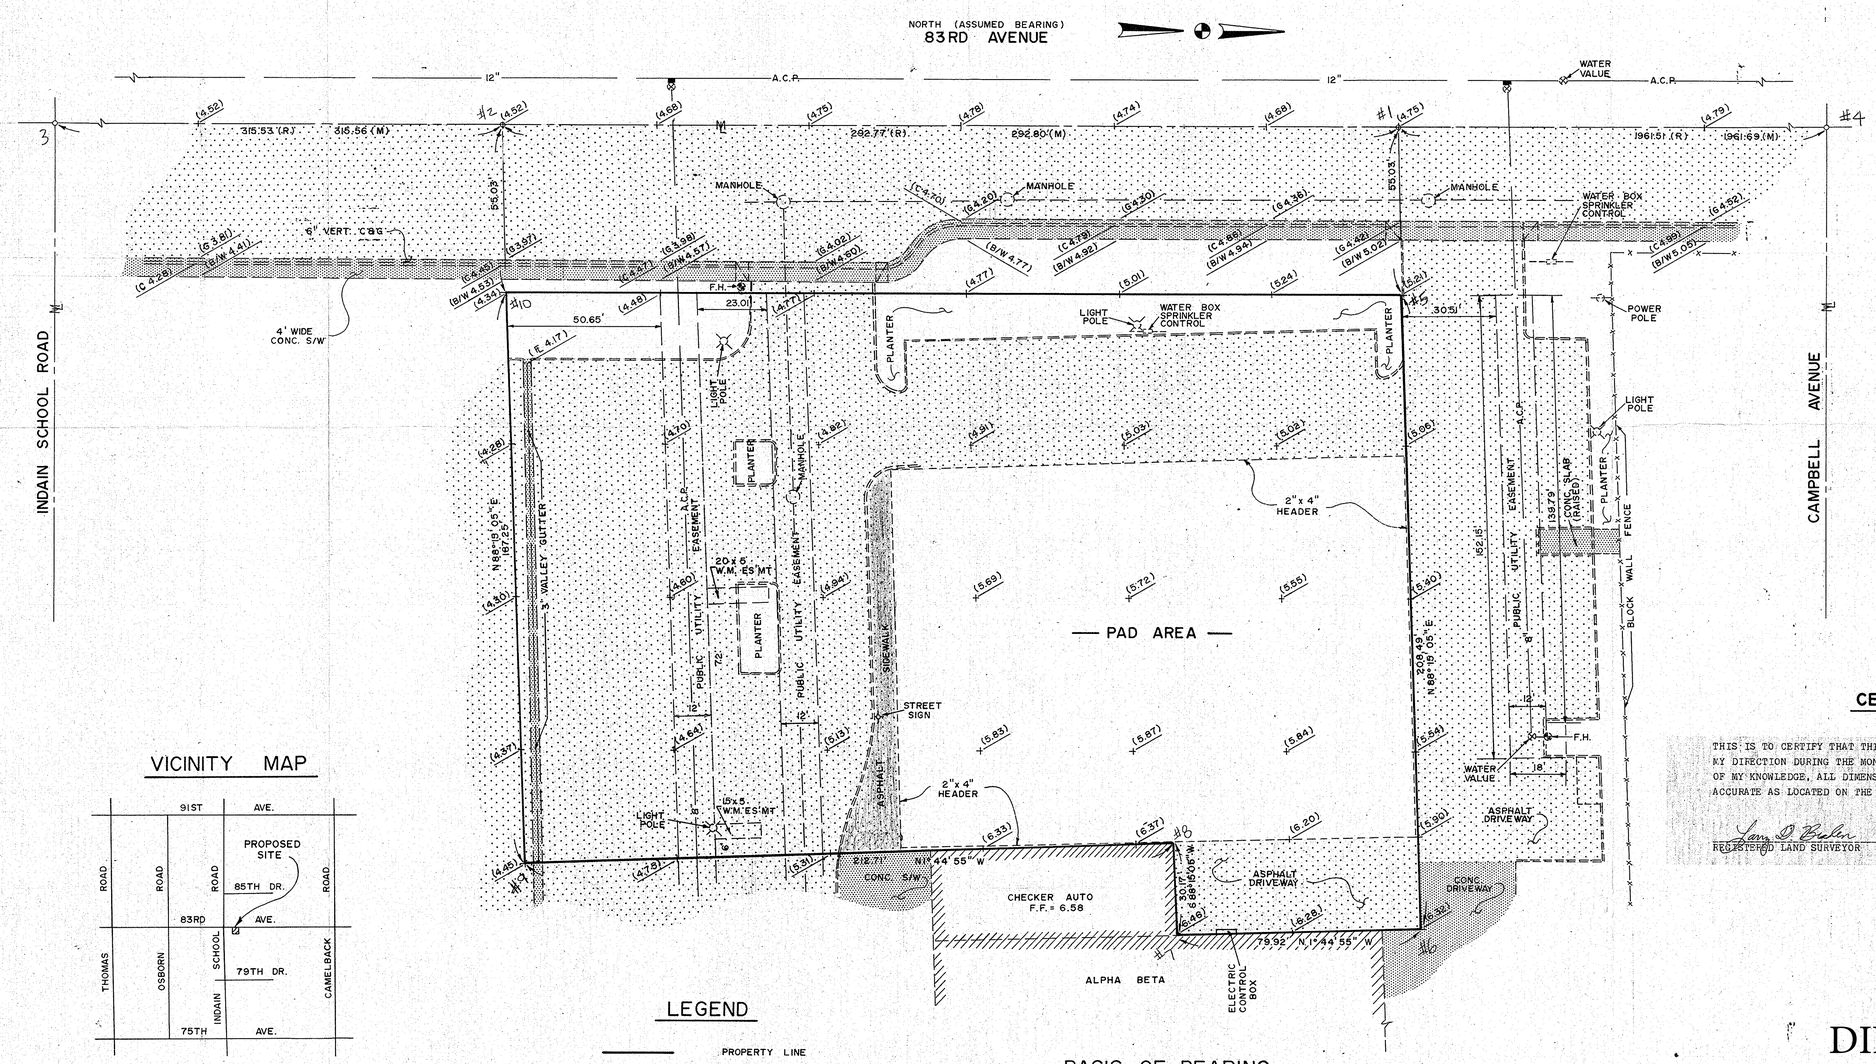

VICINITY MAP

LEGEND

- PROPERTY LINE
- MONUMENT LINE
- ASPHALT
- CONCRETE

BASIS OF BEARING

MONUMENT LINE OF 83RD AVENUE HEADING NORTH FROM THE INTERSECTION OF INDAIN SCHOOL ROAD WHICH BEARS: N. 0°00'00" (ASSUMED BEARING)

BENCHMARK

REBAR IN H.H. OF INTERSECTION OF INDAIN SCHOOL ROAD & 83RD AVENUE
C.O.P. DATUM ..... ELEVTION 1063.78

CERTIFICATION

THIS IS TO CERTIFY THAT THIS DRAWING REPRESENTS A SURVEY MADE UNDER MY DIRECTION DURING THE MONTH OF FEBRUARY, 1982, AND THAT TO THE BEST OF MY KNOWLEDGE, ALL DIMENSIONS AND STATEMENTS SHOWN ARE TRUE AND ACCURATE AS LOCATED ON THE ABOVE DESCRIBED PROPERTY.

Larry D. Braden — REGISTERED LAND SURVEYOR

13172 — AZ. LIC. #

3/4/82 — DATE

DIN #71493-1

REGISTERED LAND SURVEYOR — LARRY D. BRADEN — ARIZONA, U.S.A.

TY CONSULTING, INC.
ENGINEERING, SURVEYING & PLANNING
11201 N.23 AVE. SUITE 107
PHOENIX, ARIZONA 85029 PHONE: (602) 944-2277

DRAWN :	S.E.H.	JOB NO. :	82004
DESIGNED :	S.E.H.	SCALE :	1" = 20'
CHECKED :	T.J.Y.	DATE :	FEB. 82