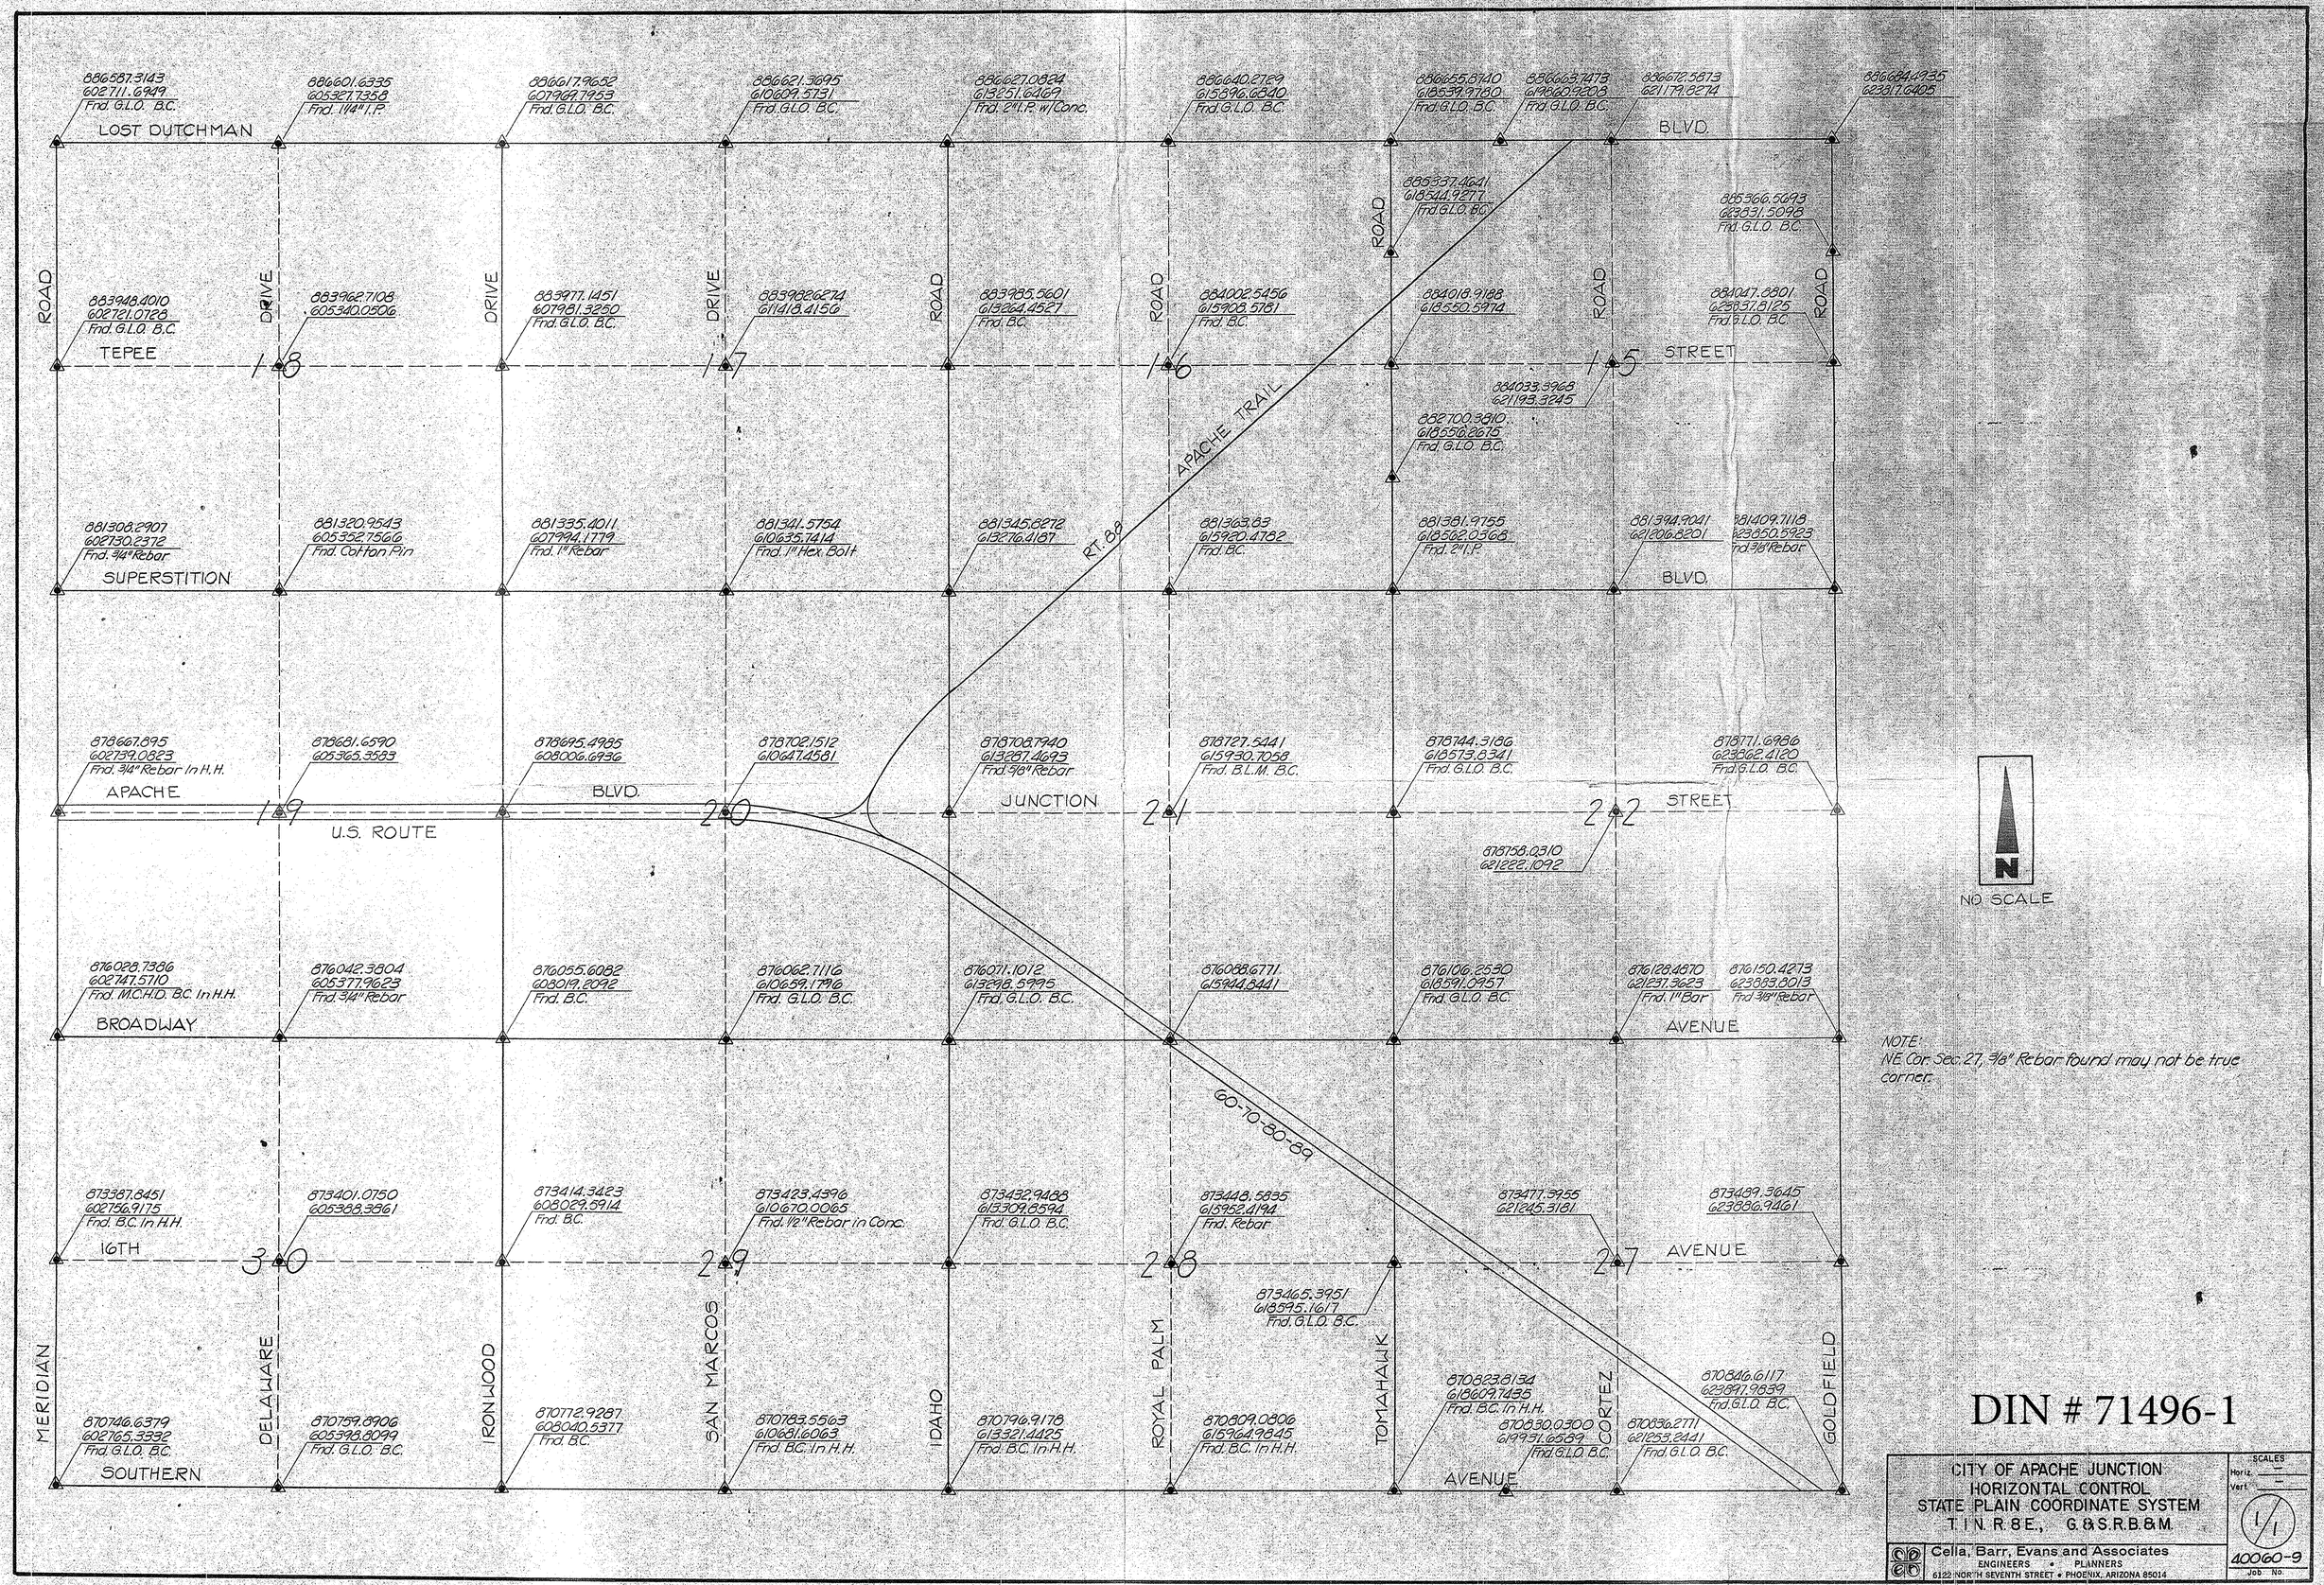
LOST DUTCHMAN
TEPEE
SUPERSTITION
APACHE
U.S. ROUTE
BROADWAY
16TH
SOUTHERN
BLVD.
STREET
AVENUE
ROAD
DRIVE
MERIDIAN
DELAWARE
IRONWOOD
SAN MARCOS
IDAHO
ROYAL PALM
TOMAHAWK
CORTEZ
GOLDFIELD
APACHE TRAIL
RT. 88
JUNCTION
60-70-80-89
18
17
16
15
19
20
21
22
30
29
28
27
N
NO SCALE
NOTE:
NE Cor. Sec. 27, 3/8" Rebar found may not be true corner.
DIN # 71496-1
CITY OF APACHE JUNCTION
HORIZONTAL CONTROL
STATE PLAIN COORDINATE SYSTEM
T1N R8E., G&S.R.B.&M.
SCALES
Horiz. —
Vert. —
1/1
Cella, Barr, Evans and Associates
ENGINEERS • PLANNERS
6122 NORTH SEVENTH STREET • PHOENIX, ARIZONA 85014
40060-9
Job No.